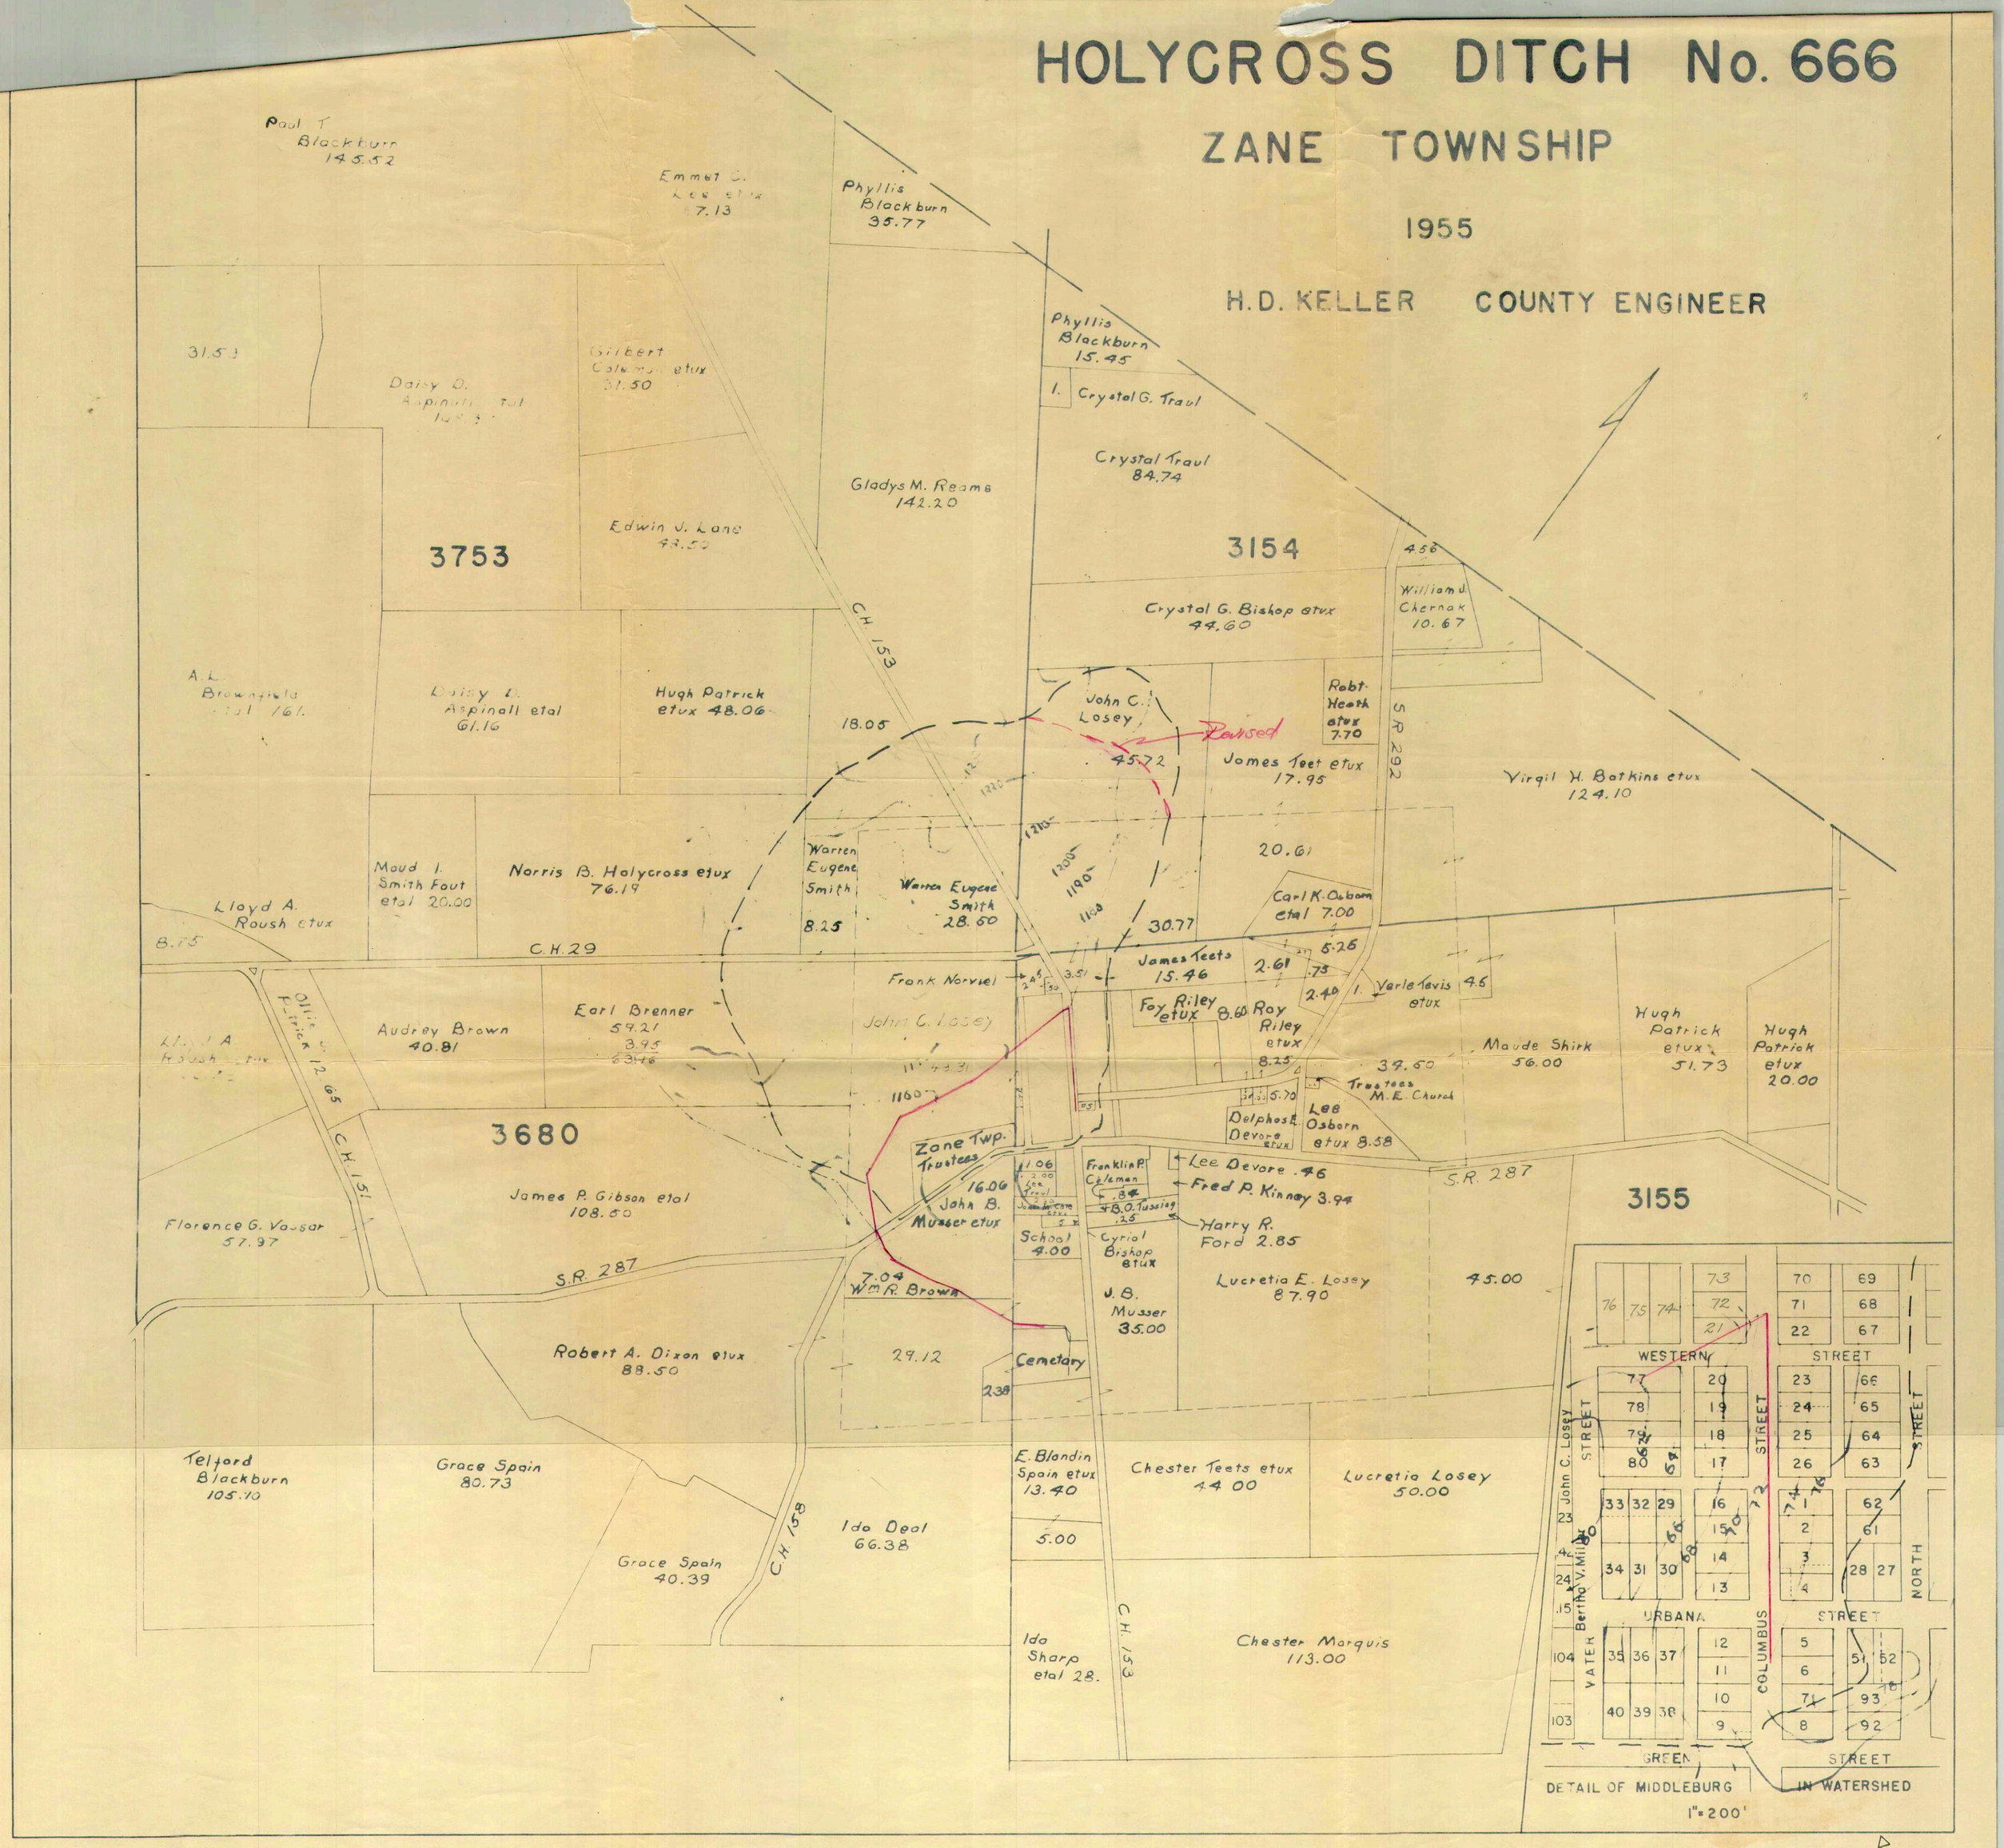
HOLYCROSS DITCH No. 666
ZANE TOWNSHIP
1955
H.D. KELLER COUNTY ENGINEER
Paul T. Blackburn 145.52
Emmet C. Lee etux 7.13
Phyllis Blackburn 35.77
Phyllis Blackburn 15.45
Crystal G. Traul
Crystal Traul 84.74
Gladys M. Reams 142.20
Edwin J. Lane
3753
3154
Crystal G. Bishop etux 44.60
William J. Chernak 10.67
Daisy D. Aspinall etal 61.16
Hugh Patrick etux 48.06
John C. Losey
Revised
Robt. Heath etux 7.70
James Teet etux 17.95
Virgil H. Batkins etux 124.10
Moud I. Smith Fout etal 20.00
Norris B. Holycross etux 76.19
Warren Eugene Smith 8.25
Warren Eugene Smith 28.50
Lloyd A. Roush etux
C.H. 29
Carl K. Osborn etal 7.00
James Teets 15.46
Frank Norviel
John C. Losey
Foy Riley etux
Roy Riley etux 8.25
Verle Tevis etux
Audrey Brown 40.81
Earl Brenner 59.21
Maude Shirk 56.00
Hugh Patrick etux 51.73
Hugh Patrick etux 20.00
Trustees M.E. Church
Delphos E. Devore etux
Lee Osborn etux 8.58
3680
Zane Twp. Trustees
Franklin P. Coleman
Lee Devore .46
Fred P. Kinney 3.94
S.R. 287
3155
James P. Gibson etal 108.50
John B. Musser etux
Harry R. Ford 2.85
Florence G. Vassar 57.97
School 4.00
Cyrial Bishop etux
Lucretia E. Losey 87.90
45.00
S.R. 287
Wm R. Brown
J.B. Musser 35.00
Robert A. Dixon etux 88.50
29.12
Cemetary
Telford Blackburn 105.10
Grace Spain 80.73
E. Blandin Spain etux 13.40
Chester Teets etux 44.00
Lucretia Losey 50.00
Ida Deal 66.38
Grace Spain 40.39
Ida Sharp etal 28.
Chester Marquis 113.00
C.H. 153
C.H. 158
C.H. 151
WESTERN STREET
URBANA STREET
GREEN STREET
VATER STREET
COLUMBUS STREET
NORTH STREET
John C. Losey
Bertha V. Miller
DETAIL OF MIDDLEBURG IN WATERSHED
1"=200'

9-379