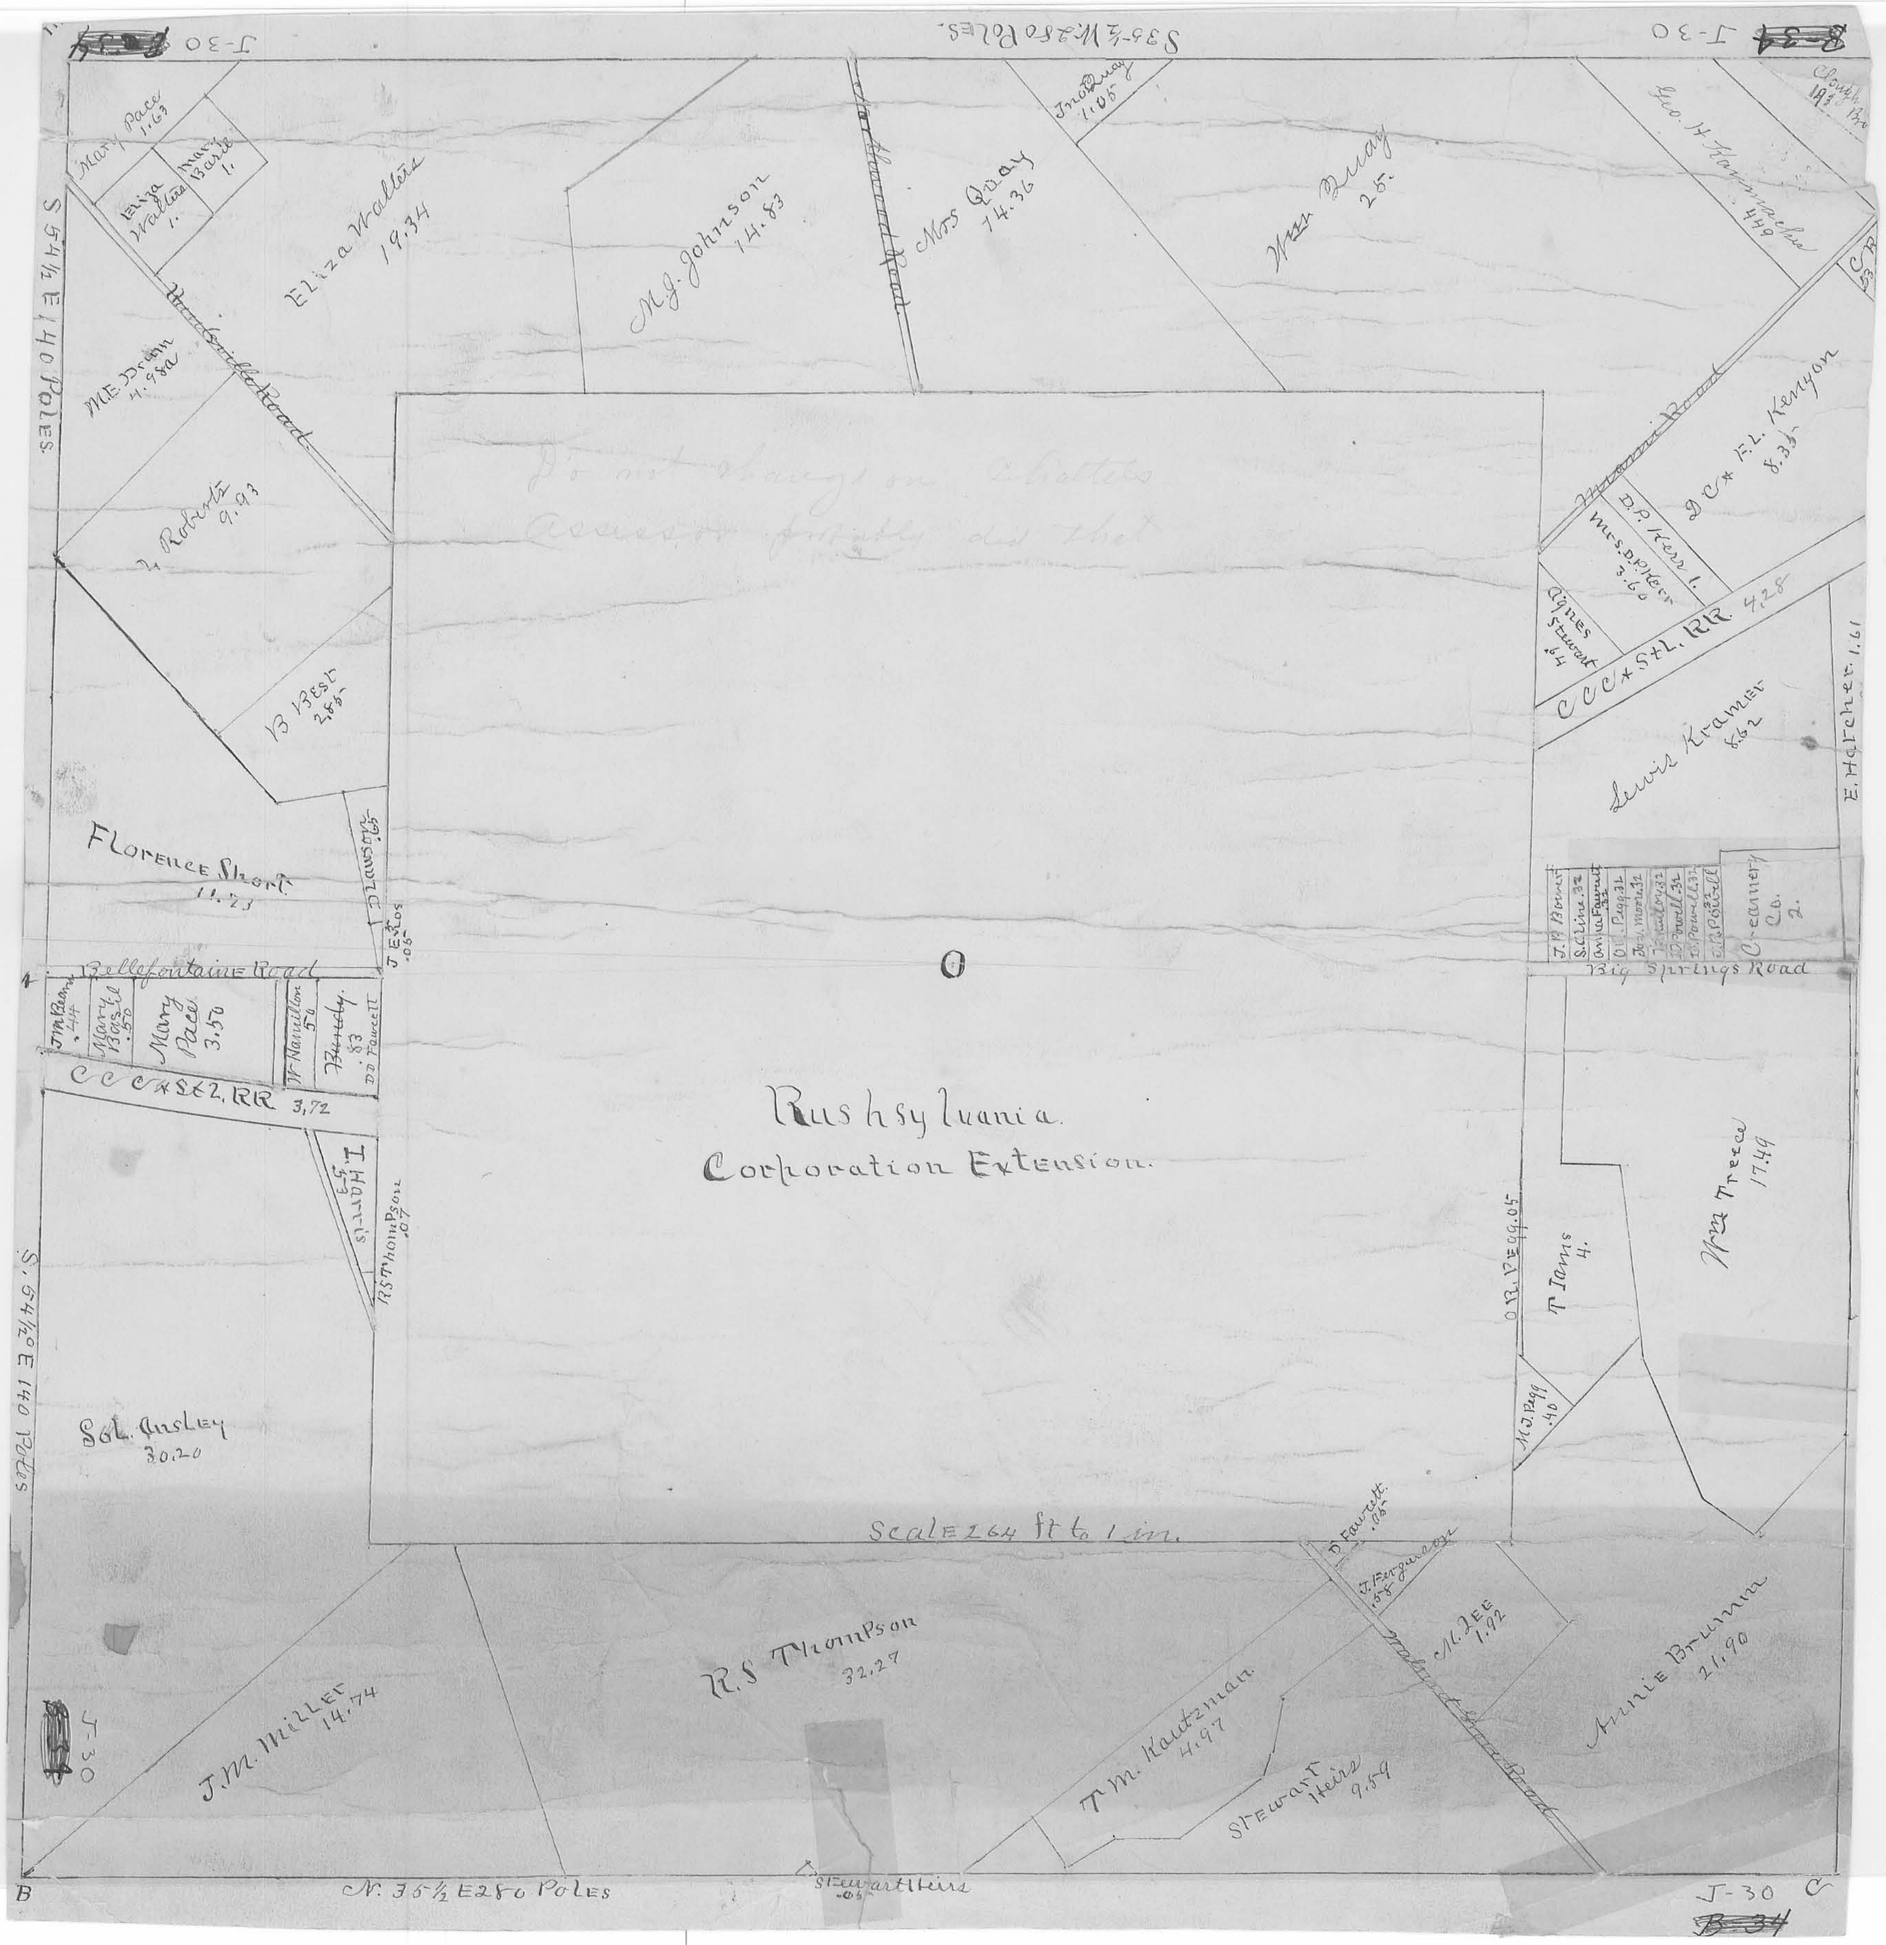

Rushsylvania.
Corporation Extension.
Scale 264 ft to 1 in.
Do not change on Chattels
Assessor probably did that
Mary Pace 1.63
Eliza Walters 1.
Mary Barth 1.
Eliza Walters 19.34
M.J. Johnson 14.83
Mrs Quay 14.36
Jno Quay 1.05
Wm Quay 25.
Geo. H. Hammacher 449
Mt Drum 4.98a
Roberts 9.93
B Best 2.85
Florence Short 11.73
D Lawson .65
J Ekos .05
Bellefontaine Road
J.M. Beam .44
Mary Basil .50
Mary Pace 3.50
W Hamilton .50
Bundy .83
DD Fawcett
C C C & St L. RR 3.72
I. Harris .53
R.S. Thompson .07
Sol. Ansley 30.20
J.M. Miller 14.74
R.S. Thompson 32.27
T.M. Kautzman 4.97
Stewart Heirs 9.59
Stewart Heirs .05
D Fawcett .05
J. Ferguson .58
M. Lee 1.92
Annie Brumm 21.90
Wm Treece 17.49
T Iams 4.
O.R. Pegg .05
M.J. Pegg .40
Big Springs Road
Creamery Co. 2.
J.P. Bower
S.C. Line .32
Anna Fawcett .32
O.R. Pegg .32
Jos. Moore .32
Wm Pegg .32
D.P. Powell .32
D.P. Powell .32
J.P. Powell
Lewis Kramer 8.62
E. Hatcher 1.61
C C C & St L. RR 4.28
Agnes Stewart .64
Mrs. D.P. Kerr 3.60
D.P. Kerr 1.
D C & F.L. Kenyon 8.35
Miami Road
S 35½ W 280 Poles
S 54½ E 140 Poles
N. 35½ E 280 Poles
J-30
B
C