FHWA REGION	STATE	PROJECT	
5	OHIO		

1/1

LOGAN COUNTY
LOG-235-4.51

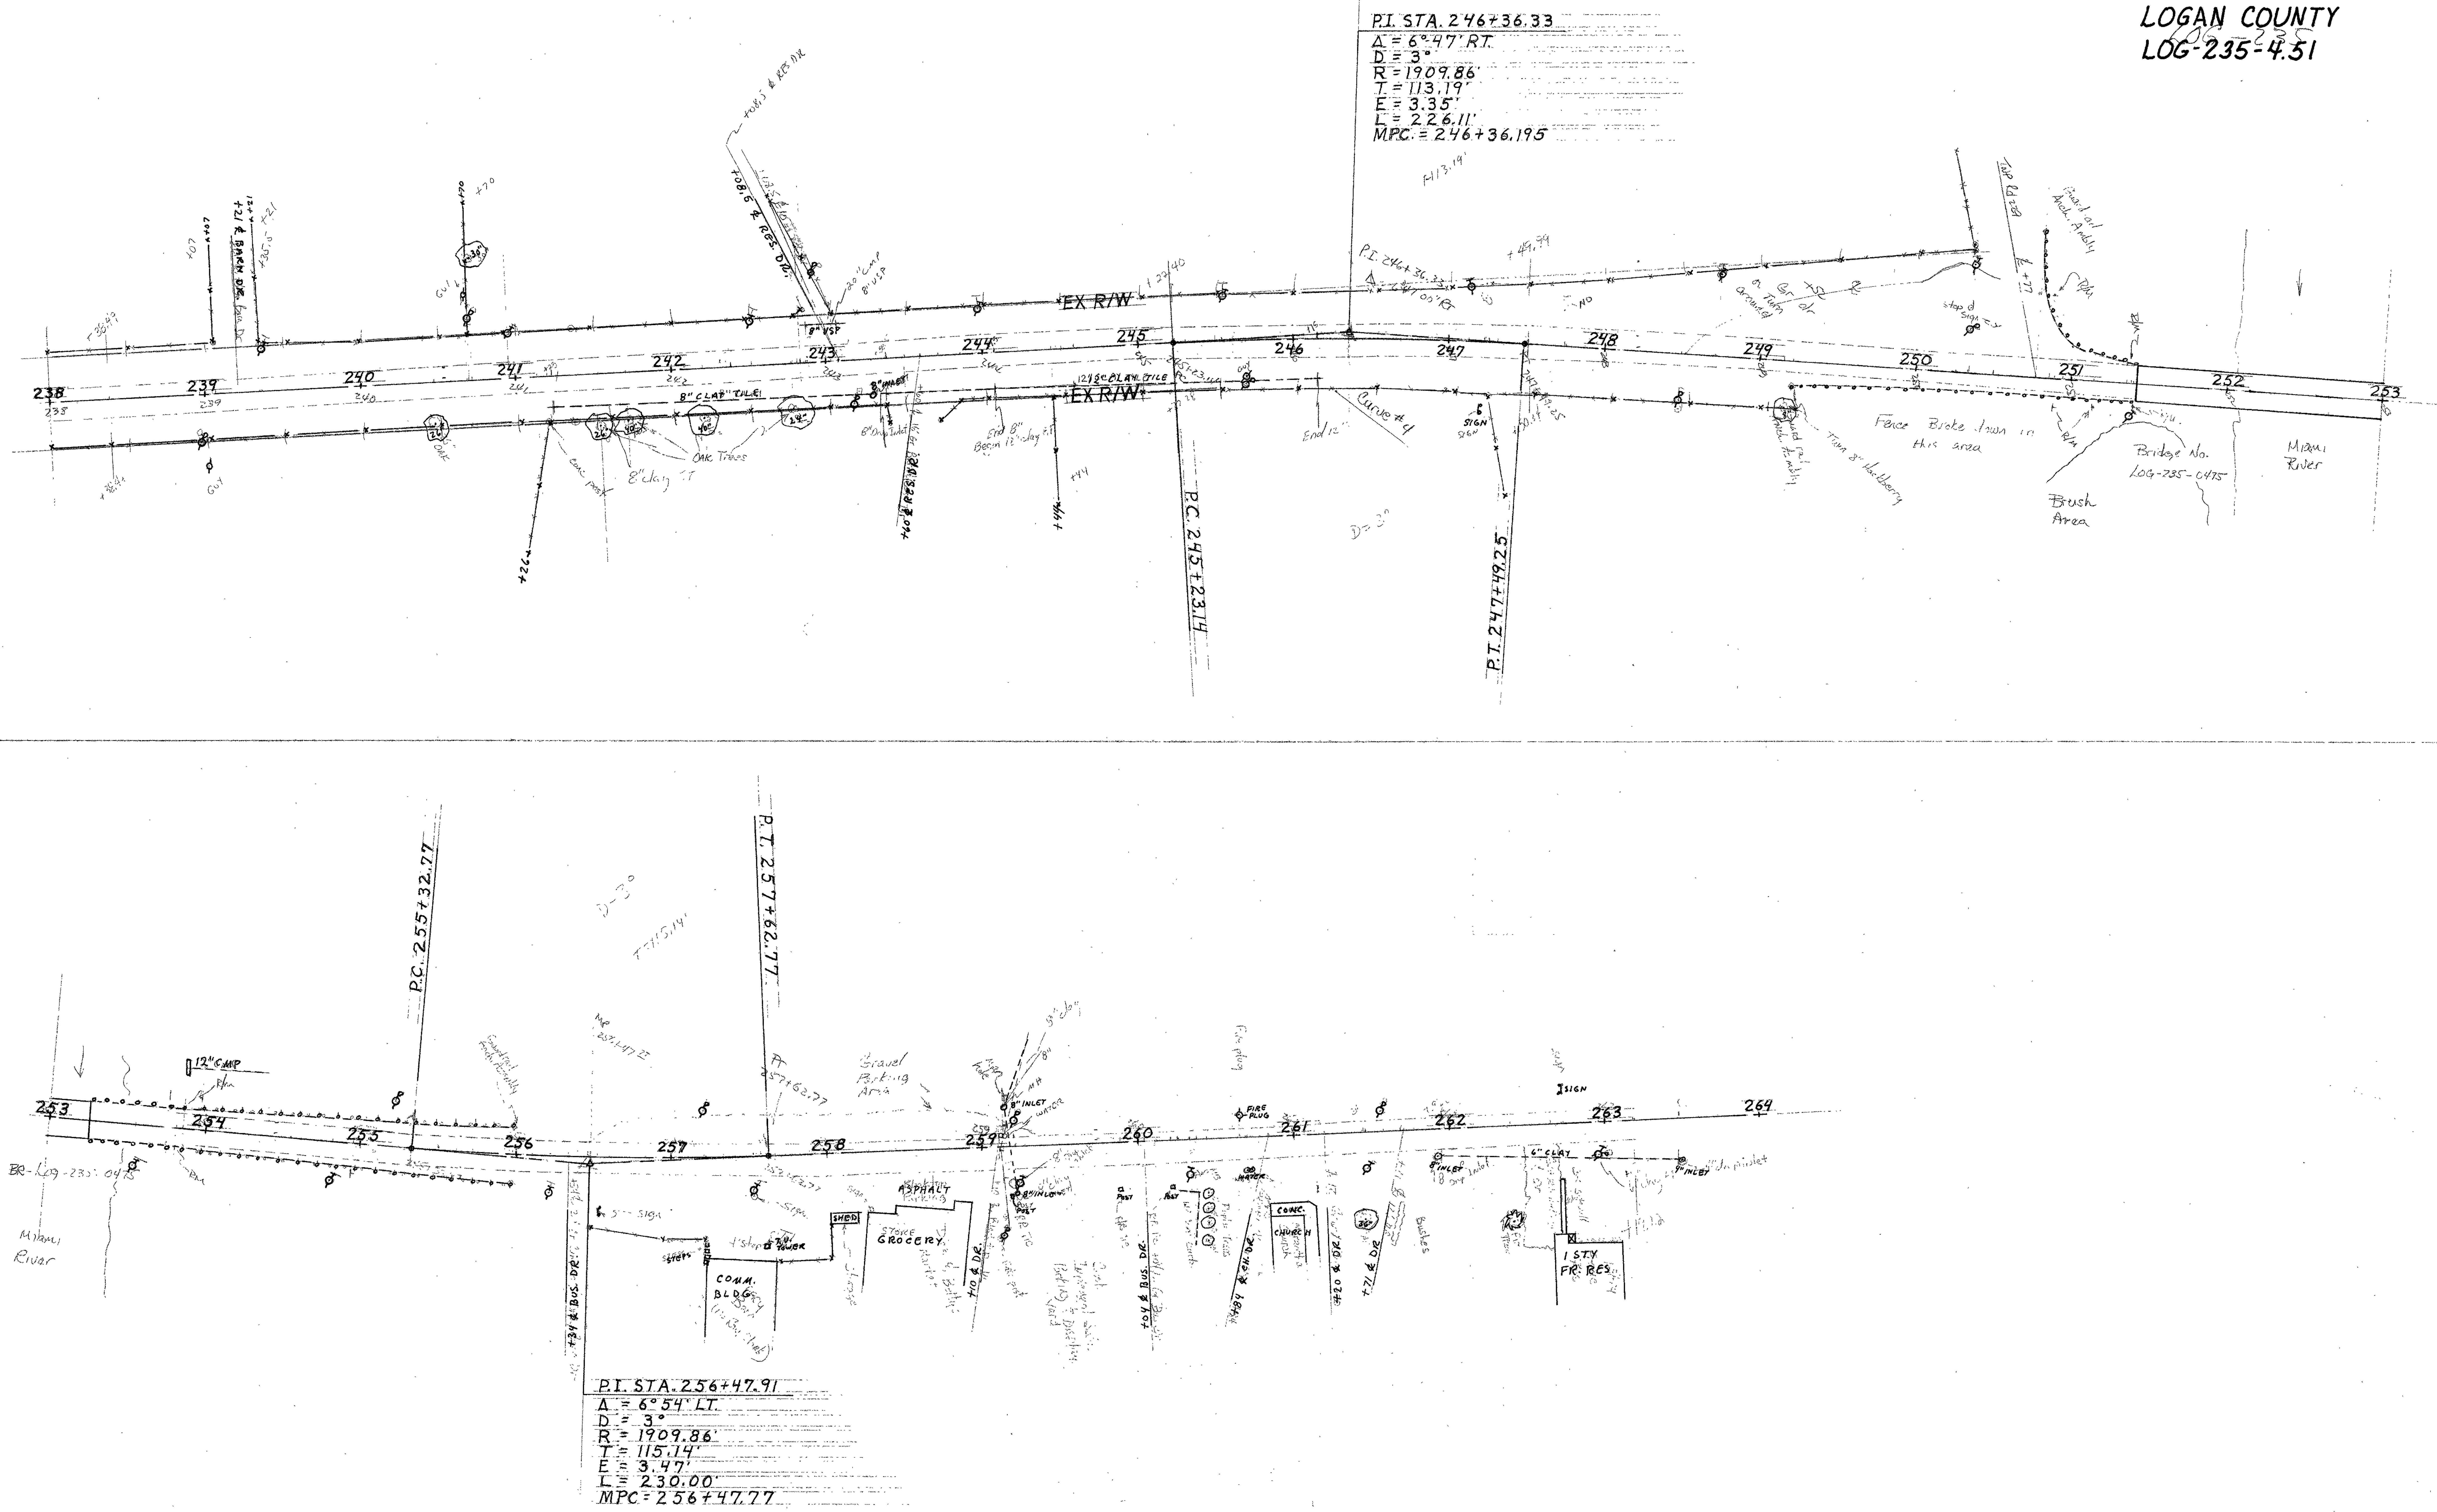

238 To 263