Survey
for
J. R. Weller and M. L. Koogler
in
Sec. 12 T. 3 R. 13
in
Degraff Logan Co.
Surveyed Oct 17 1922
by Earl H. Newell
Dep. Co. Surveyor

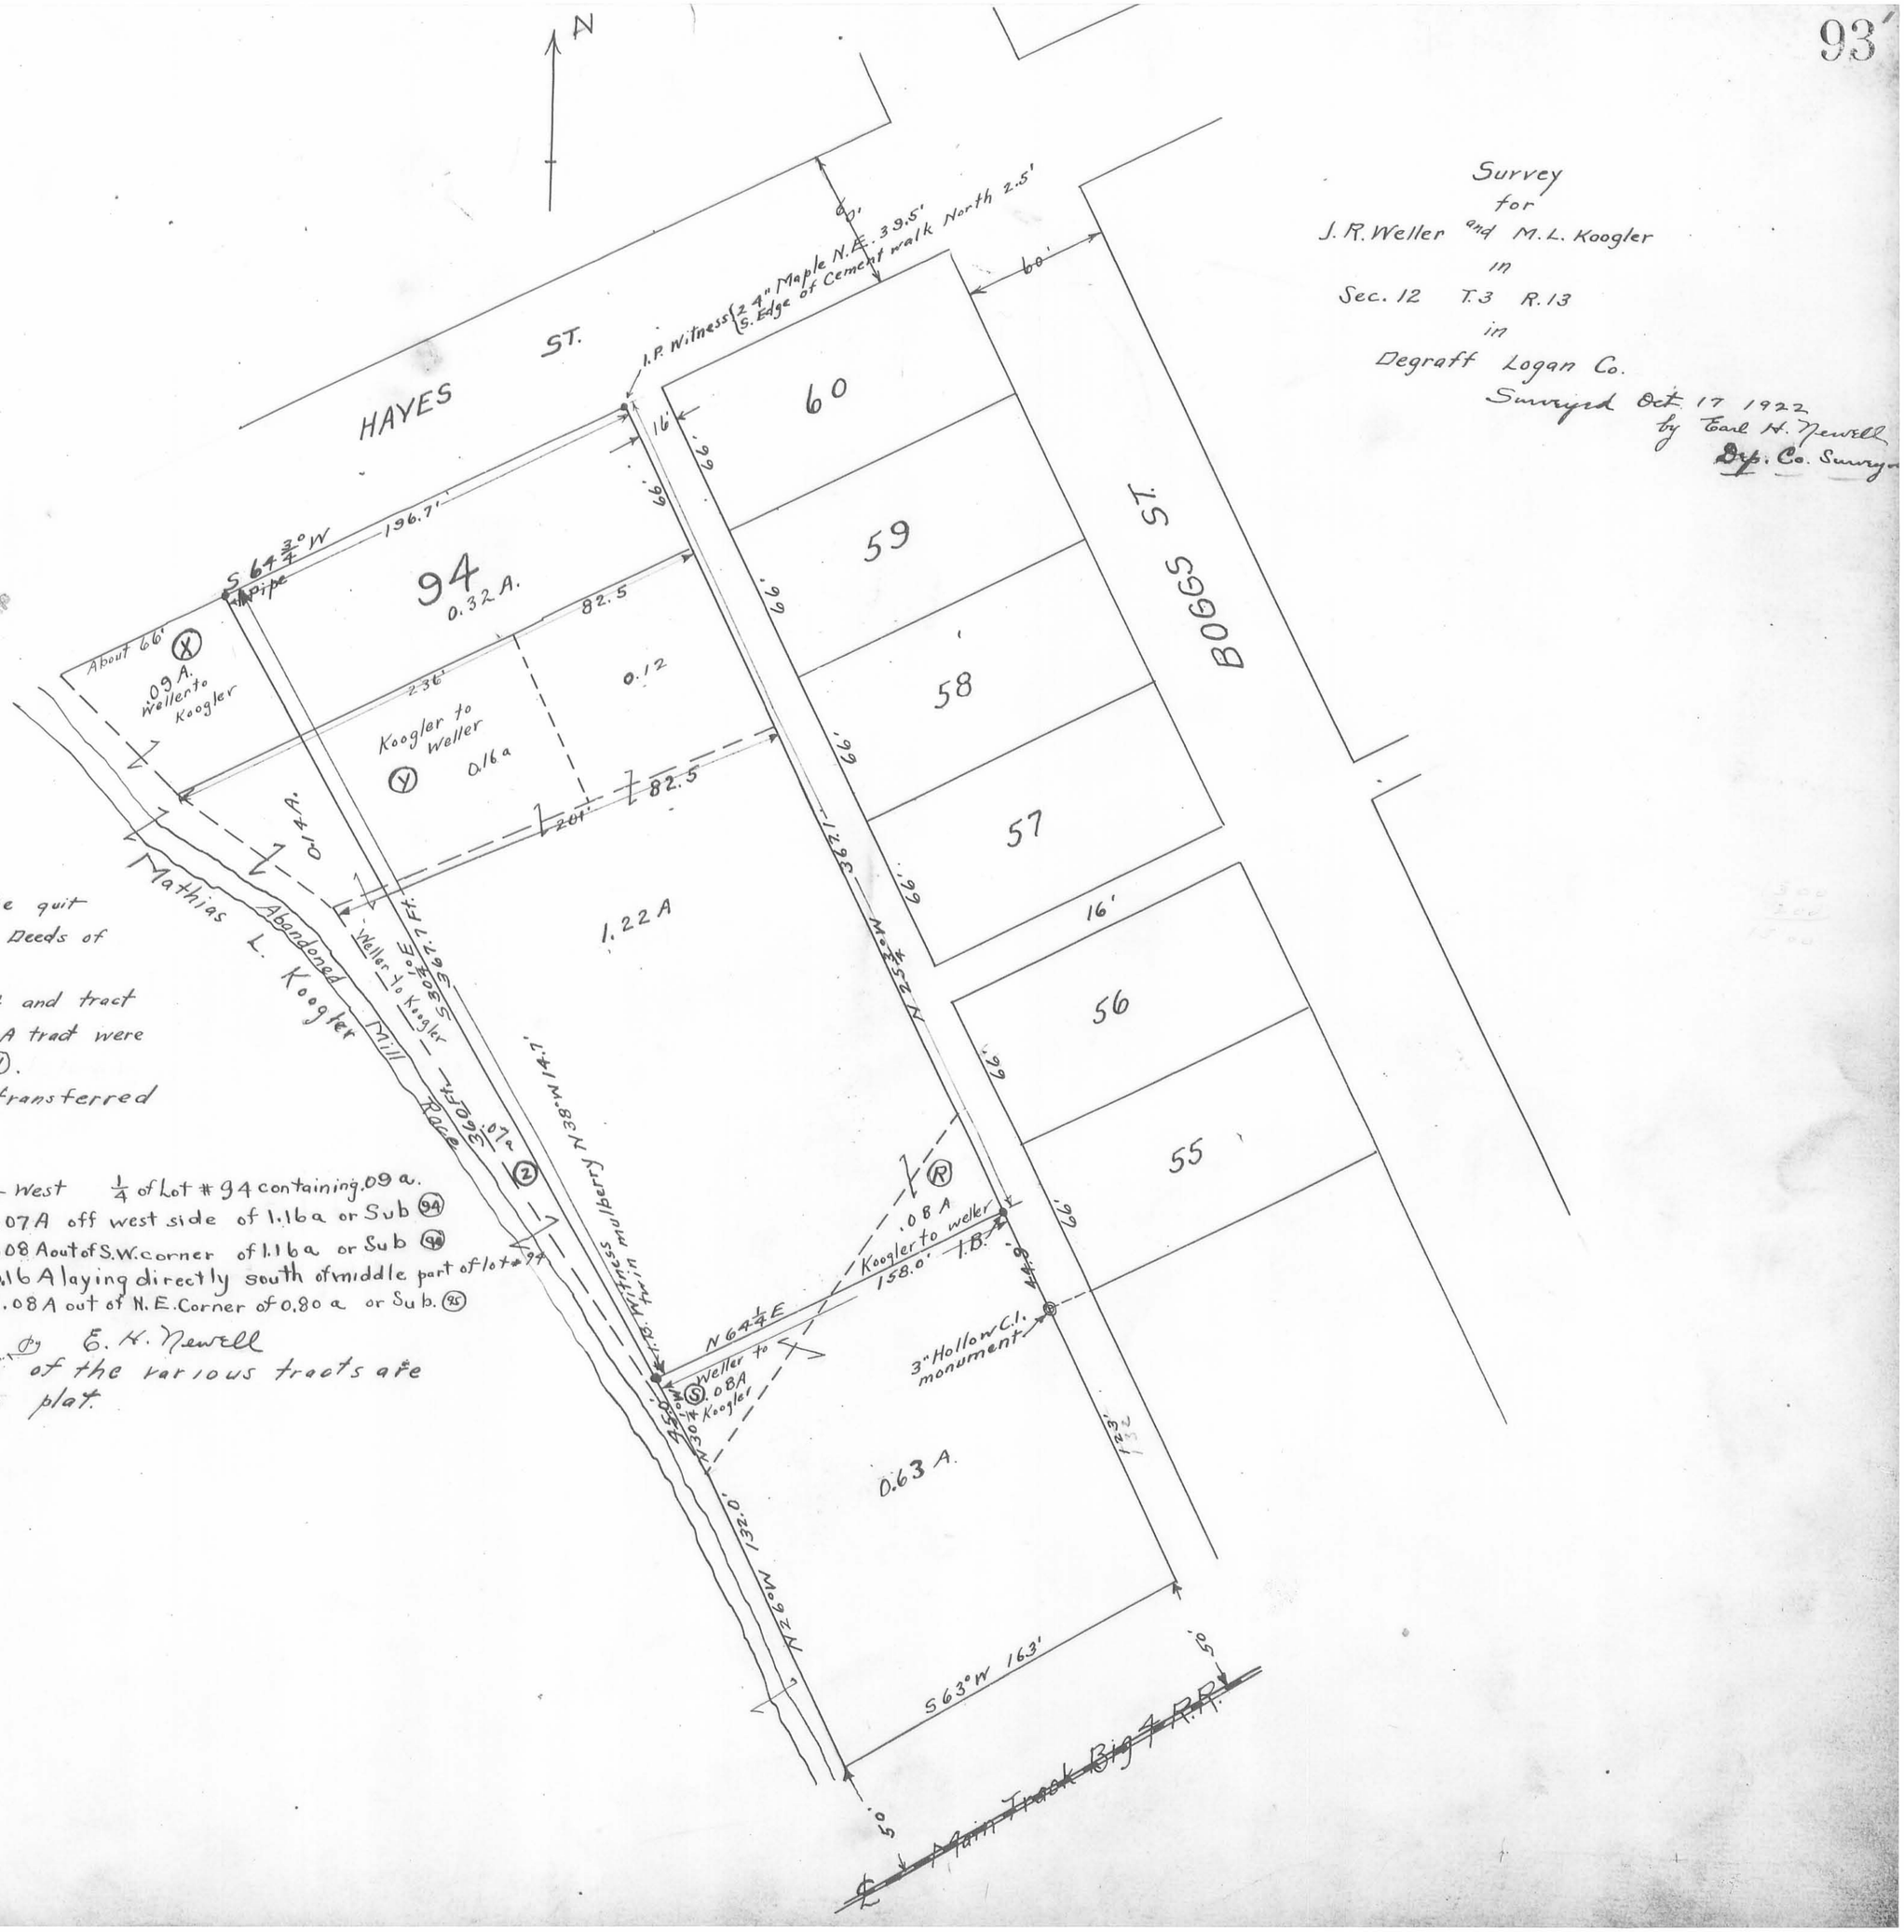

(249) INDEXED ON MAP

Note

The purpose of this survey and the quit claim deeds executed - See Vol. P Deeds of Logan Co, is as follows

Tract (X) being a part of lot #94 and tract (Z) being strip of of west side of 1.16 A trad were traded by J. R. Weller for tract (Y).

The actual acers of land transferred by said deed were as follows.

J.R Weller to Mathias L. Koogler & West 1/4 of Lot #94 containing .09 a.
" " " " " .07 A off west side of 1.16 a or Sub (94)
" " " " " .08 A out of S.W. corner of 1.16 a or Sub (98)
Mathias L. Koogler to J. R. Weller 0.16 A laying directly south of middle part of lot #94
" " " " " " 0.08 A out of N.E. Corner of 0.80 a or Sub. (95)

by E. H. Newell

The correct acerage of the various tracts are as shown on this plat.