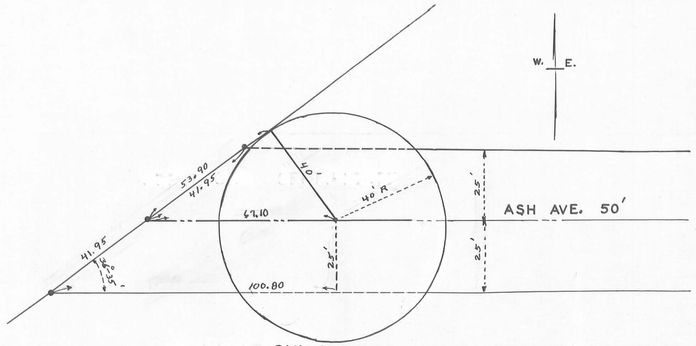

CUL-DE-SAC
DETAIL
1" = 25'

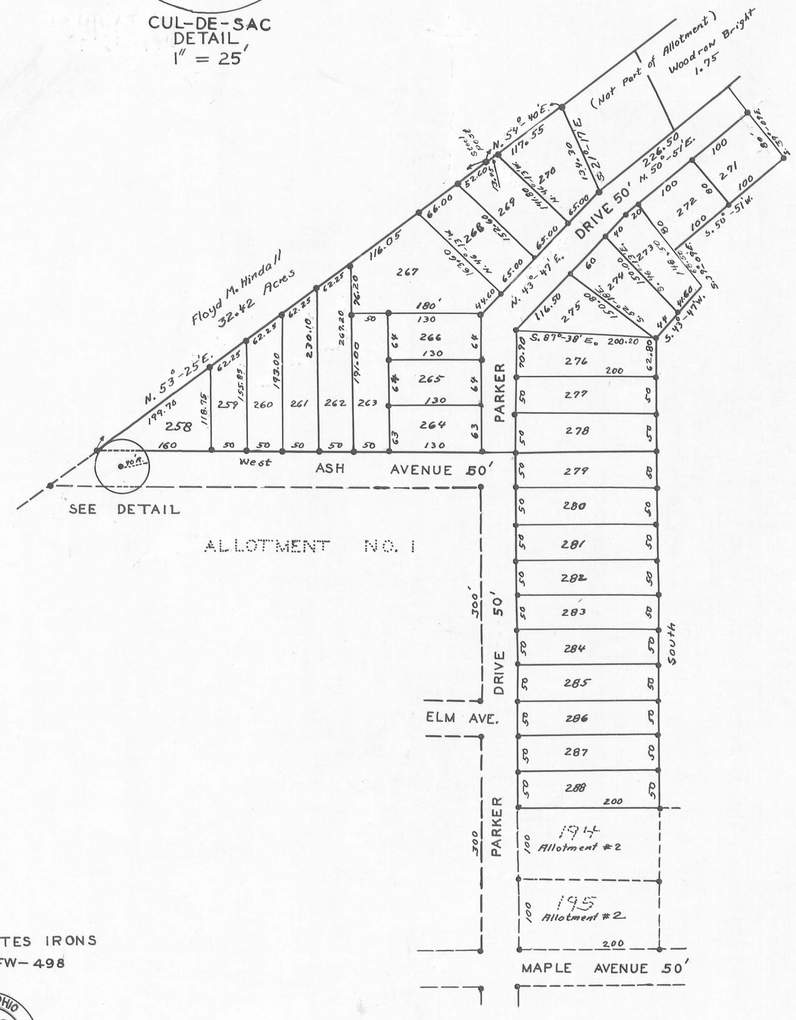

● INDICATES IRONS
FILE FW-498

STATE OF OHIO
FOSTER E WRIGHT
1673
REGISTERED
SURVEYOR

This tracing to be filed with Logan County Engineer.

NOTE:

Both individual water and sewage disposal facilities may not be developed on sites of less than 15,000 squarefeet.

ARPROVED
DATE August 27, 1963 Chester R. Kurtz
COUNTY ENGINEER

APPROVED W. E. Spier - Principal District Sanitary Engineer by A. T. Knauer
DATE Aug. 23, 1963
OHIO DEPARTMENT OF HEALTH

DEDICATION

Known all men by these present that THE FLORIDA LAKE SHORE DEVELOPMENT CORP. proprietors of the indicated land have authorized the laying out of INDIAN LAKE SHORES. The streets are private, and are hereby and hereon dedicated to the property owners. The streets are all fifty feet wide

Ruth Ader — Carl E. Palmer
WITNESS
Gordon L. Geeslin
WITNESS

APPROVED
DATE August 27, 1963
Foster A. Cole
William A. Fox
G. Everett Knowlton
COUNTY COMMISSIONERS

SURVEYORS CERTIFICATE

The accompanying plat represents a subdivision of land in the Township of Richland, County of Logan, State of Ohio and in V.M.S. 13393. The plat contains 7.16 Acres in lots and 0.67 of an acre in that part of Parker Drive shown on the plat. All lot corners are marked with pipe, and all lot lines are at right angle to the streets except where shown by bearings. I hereby certify that the accompanying plat is a correct representation of Indian Lake Shores Allotment No. 4

Foster E. Wright.
Registered Surveyor Number 1673

TRANSFERED
DATE August 27 1963
Chas H. Chamberlain
COUNTY AUDITOR

169153

RECEIVED FOR RECORD August 27th 1963 @ 3:30 P.M.
RECORDED IN PLAT BOOK 4D PAGE 95
Rowena L. Strayer
COUNTY RECORDER

STATE OF OHIO
COUNTY OF LOGAN SS:-

Be it remembered that on this 27 day of August in the year of our Lord one thousand nine hundred and sixty three before me a notary public in and for said county personally came Carl E. Palmer agent AGENT FOR THE grantors in the foregoing dedication who acknowledged the signing thereof to be their free and voluntary act and deed as representatives of THE FLORIDA LAKE SHORE DEVELOPMENT CORP,

My Commission Expires Feb 26 1964
George Ansley
Notary Public Logan County Ohio

INDIAN LAKE SHORES
ALLOTMENT NO. 4
RICHLAND TOWNSHIP
LOGAN COUNTY OHIO

V.M.S. 13393

AUGUST 1963 1" = 100'

0' 100' 200' 300' 400'

COUNTY
4040
INDEX NO.
INDEXED ON MAP

J-164

J-164