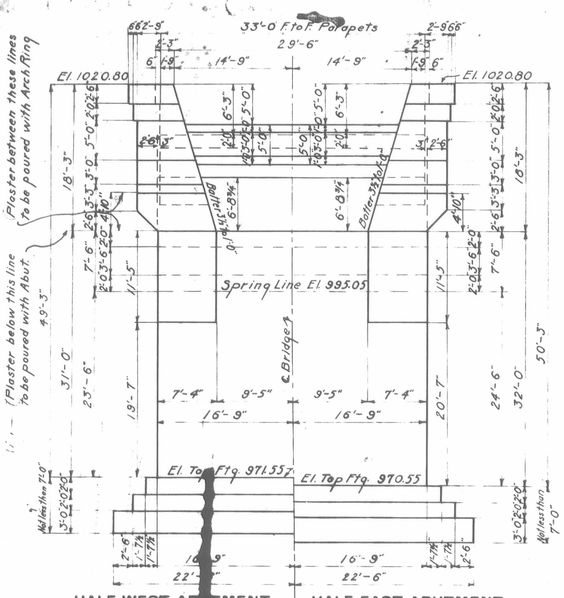

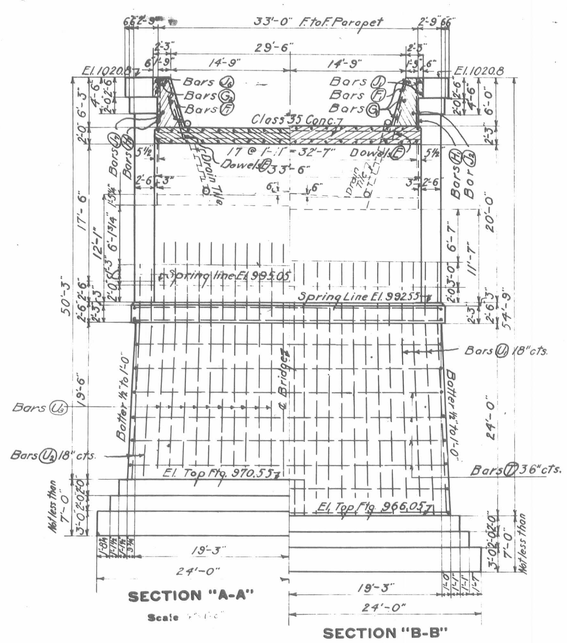

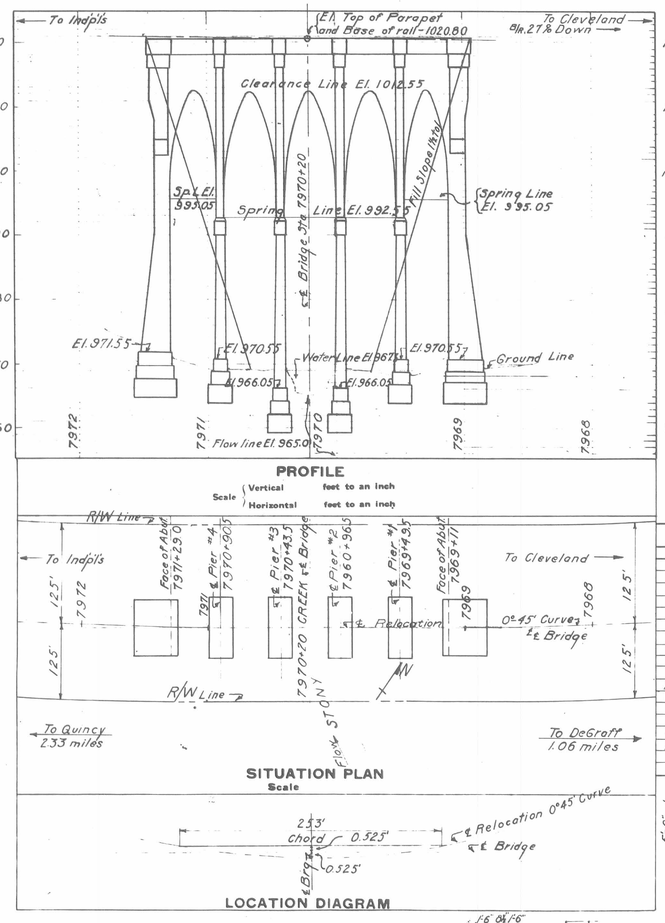

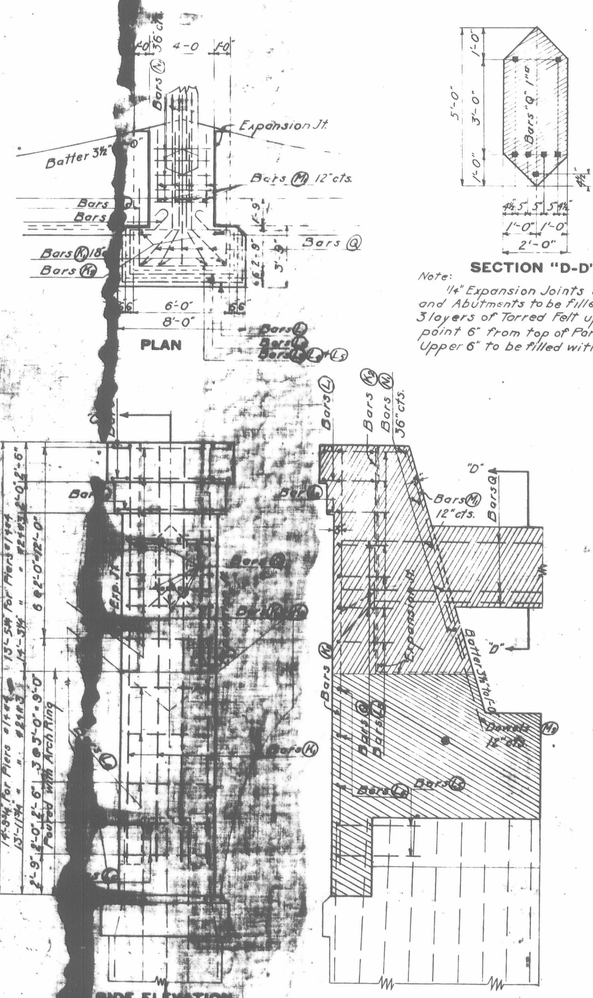

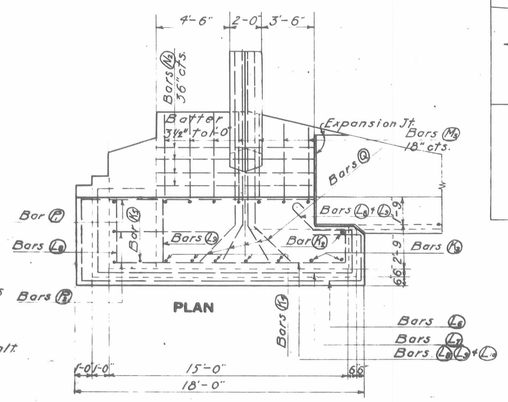
Bars (M) 36" cts.
Batter 3½" to 1'-0"
Expansion Jt.
Bars (M) 18" cts.
Bars
Bar (H)
Bars (L)
Bars (K)
Bars (R)
PLAN
Bars (L)
Bars (L)
Bars (L)