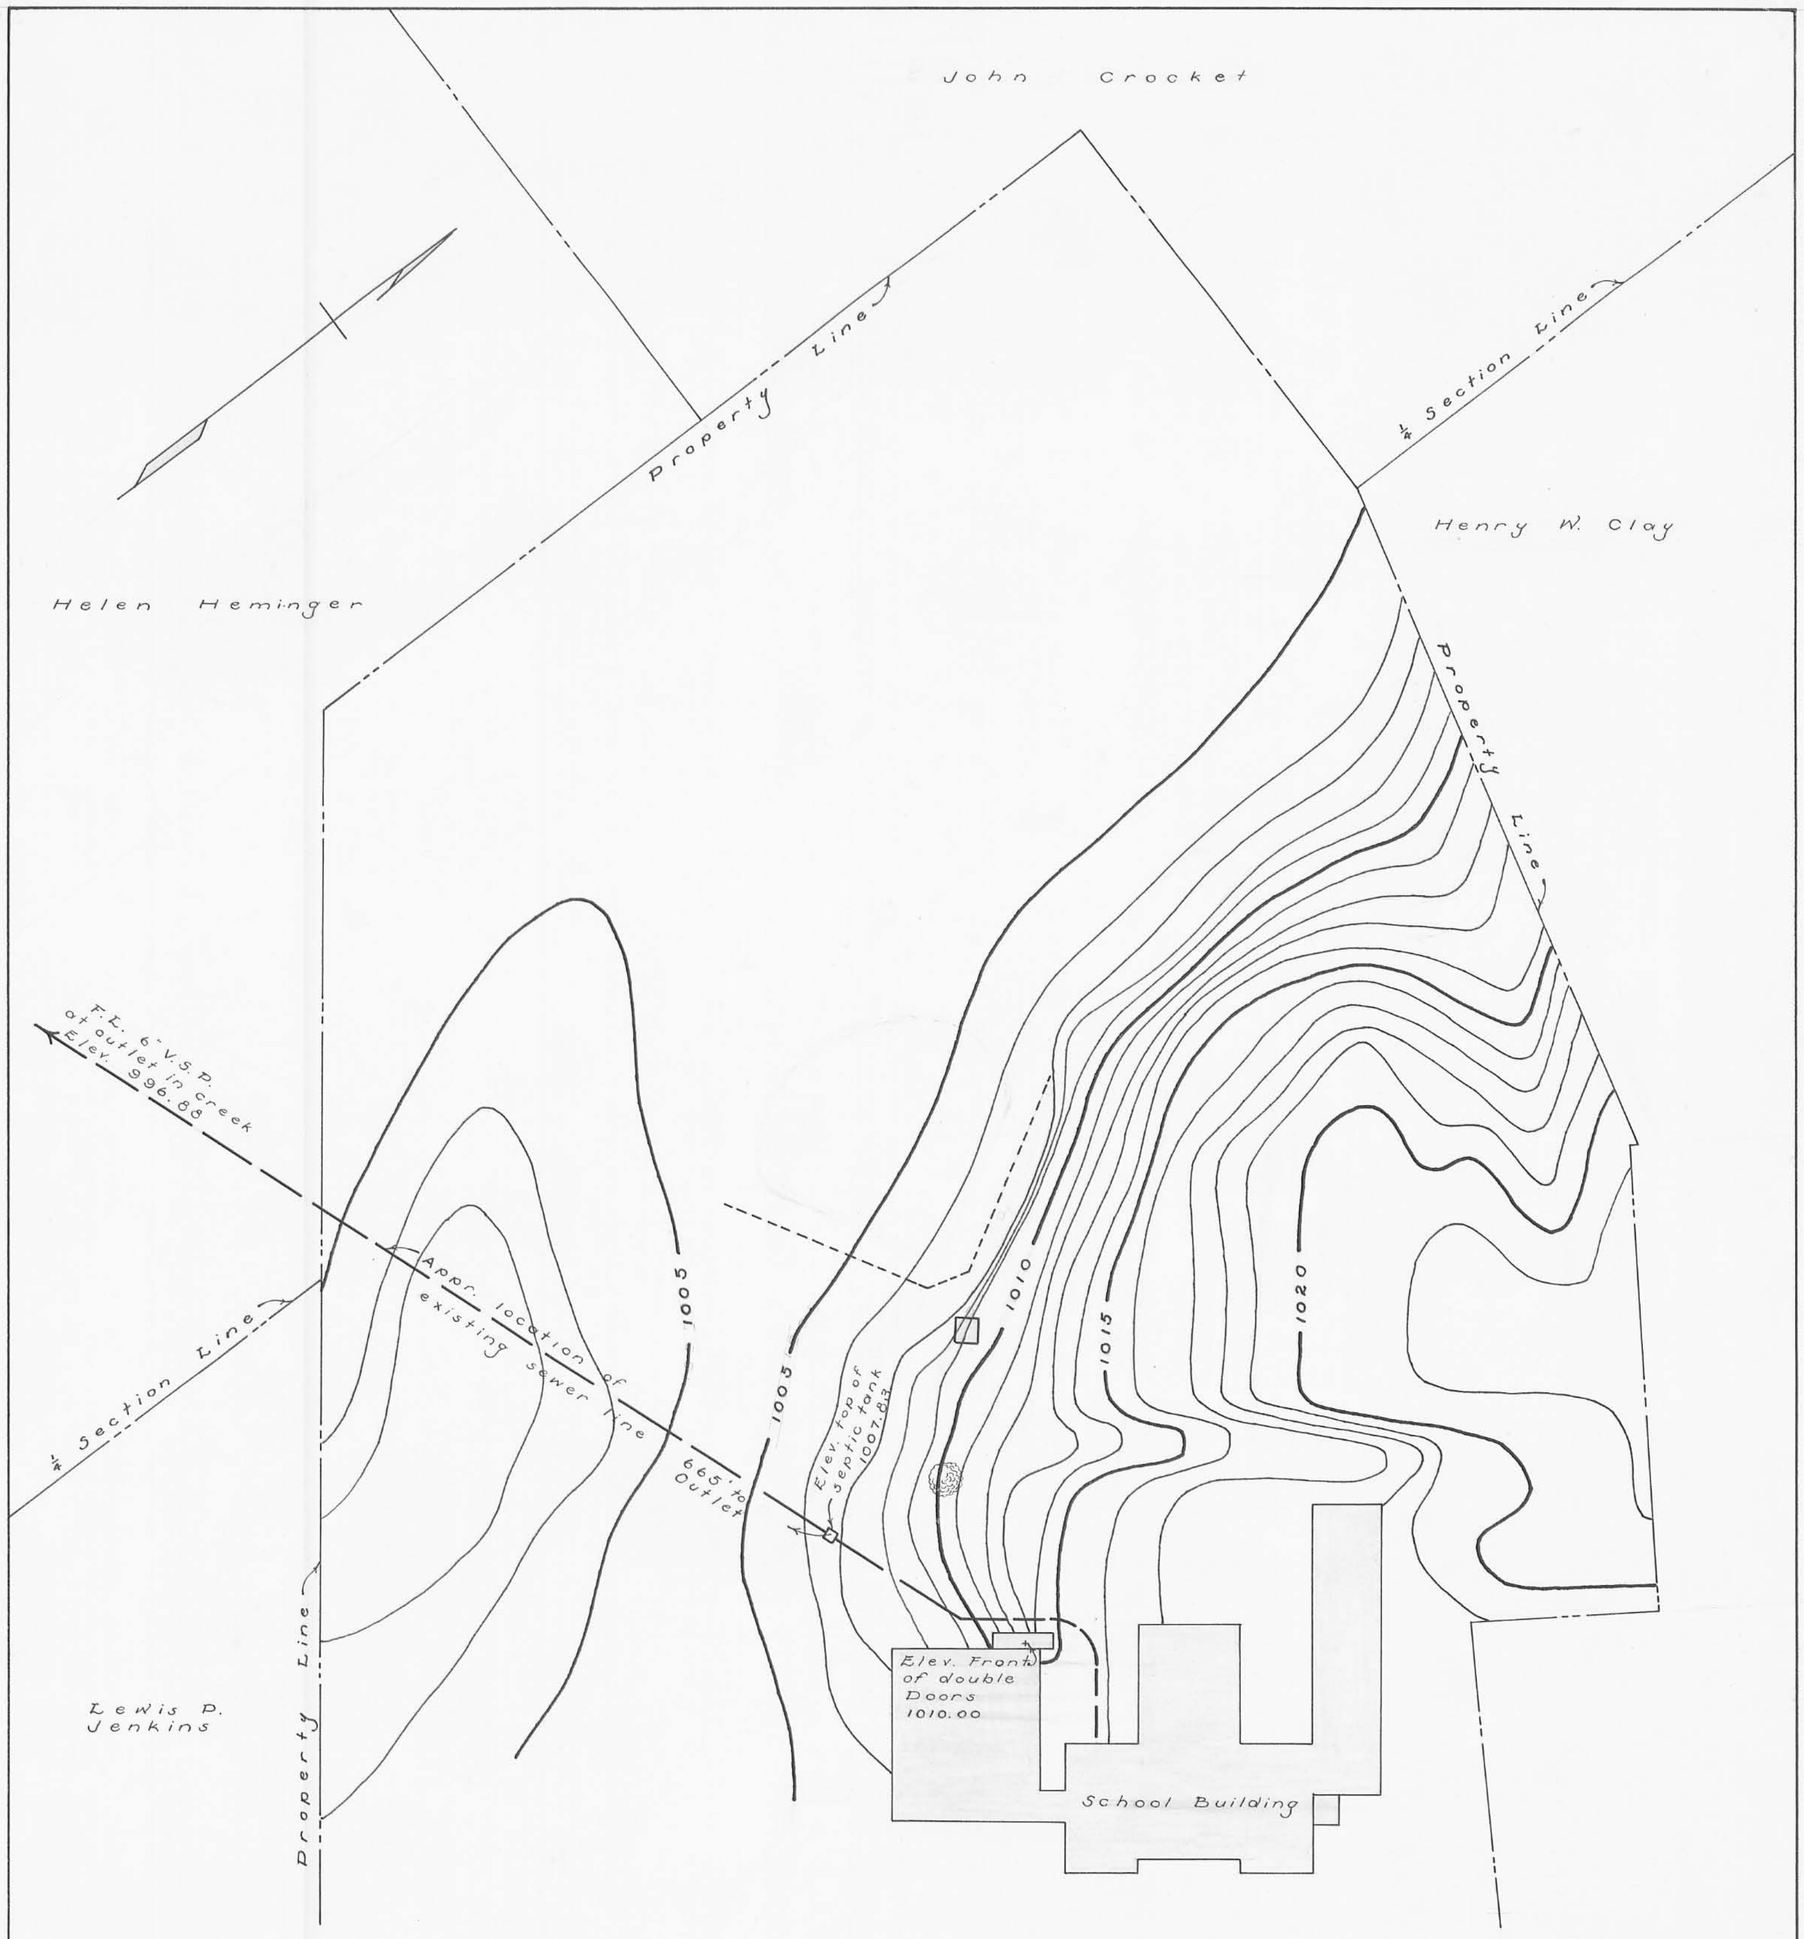

TOPOGRAPHICAL MAP OF WASHINGTON TOWNSHIP SCHOOL GROUND

LEWISTOWN OHIO

1953

SCALE 1" = 50'

DATUM - MEAN SEA LEVEL
BENCH MARK —
TOP OF RIGHT-OF WAY MONUMENT IN SCHOOL YARD - STA. 20+00 OF C.H. #54 - ELEV. 1013.18

SURVEYED & DRAWN BY
DAN L. DODSON
SURVEYOR-IN-TRAINING
MAR. 7 - JUNE 29, 1953

S-118

S-118