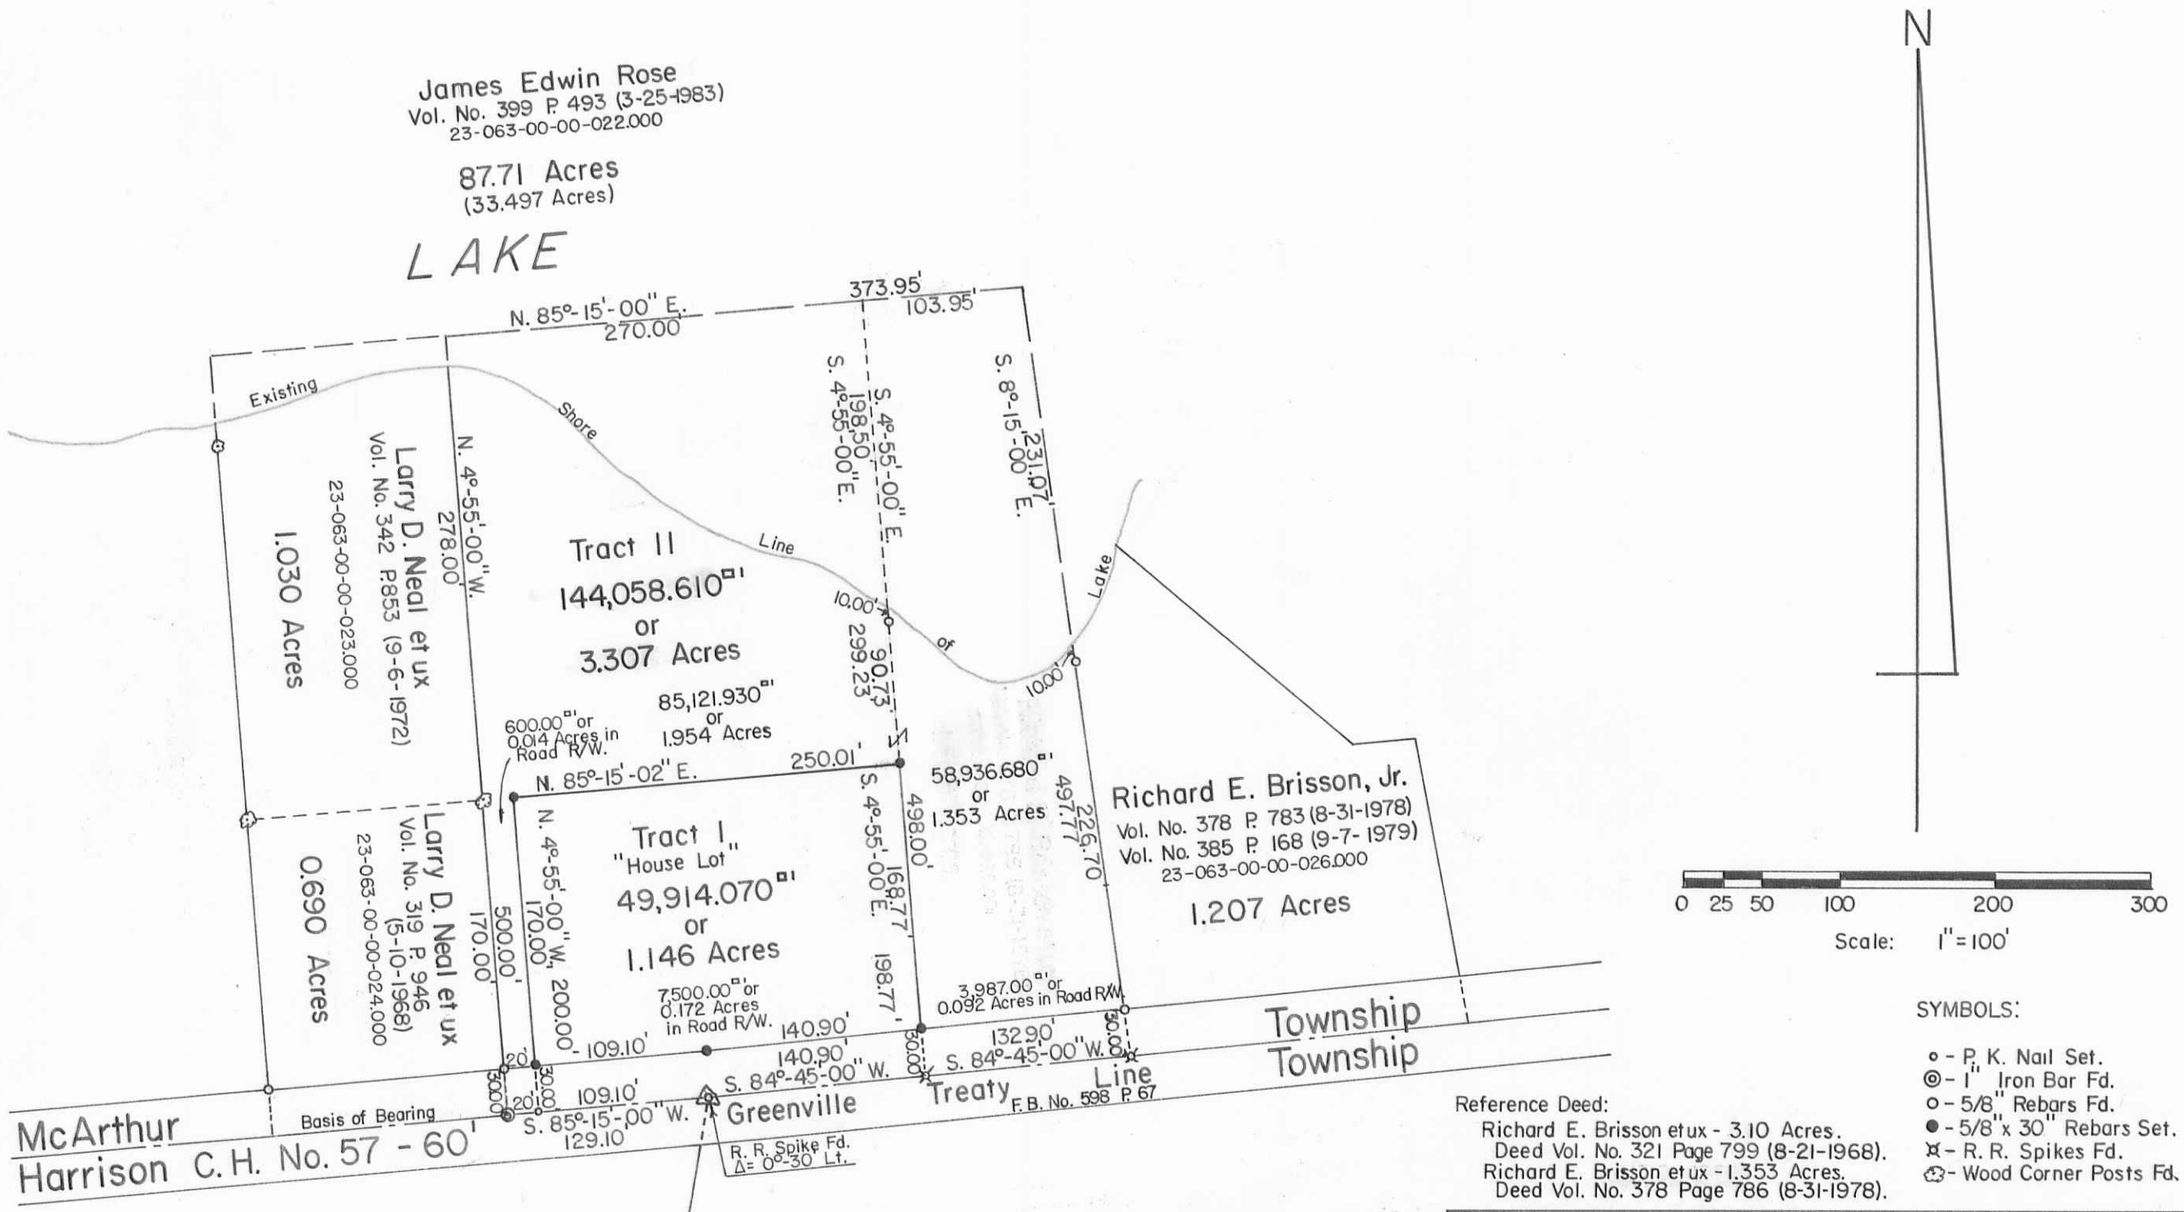

SYMBOLS:

- ○ - P.K. Nail Set.
- ◎ - 1" Iron Bar Fd.
- ○ - 5/8" Rebars Fd.
- ● - 5/8" x 30" Rebars Set.
- ⊠ - R.R. Spikes Fd.
- ⊙ - Wood Corner Posts Fd.

Reference Deed:
Richard E. Brisson et ux - 3.10 Acres.
Deed Vol. No. 321 Page 799 (8-21-1968).
Richard E. Brisson et ux - 1.353 Acres.
Deed Vol. No. 378 Page 786 (8-31-1978).

STATE OF OHIO
DANIEL E. GILBERT
5402
PROFESSIONAL SURVEYOR

INDEXED ON MAP
4293

Subdivision of Richard E. Brisson's present 3.100 Acre Tract, and being all of the present 1.353 Acre tract, V.M.S. No. 10306, McArthur Township, Logan County, Ohio.

SCALE: 1" = 100'	APPROVED BY:	DRAWN BY DEG
DATE: 9-1-1995		REVISED 10-23-1995
		11-10-1995

Daniel E. Gilbert
Daniel E. Gilbert, P.S.
Reg. Sur. No. 5402

DRAWING NUMBER
095-041

S-618