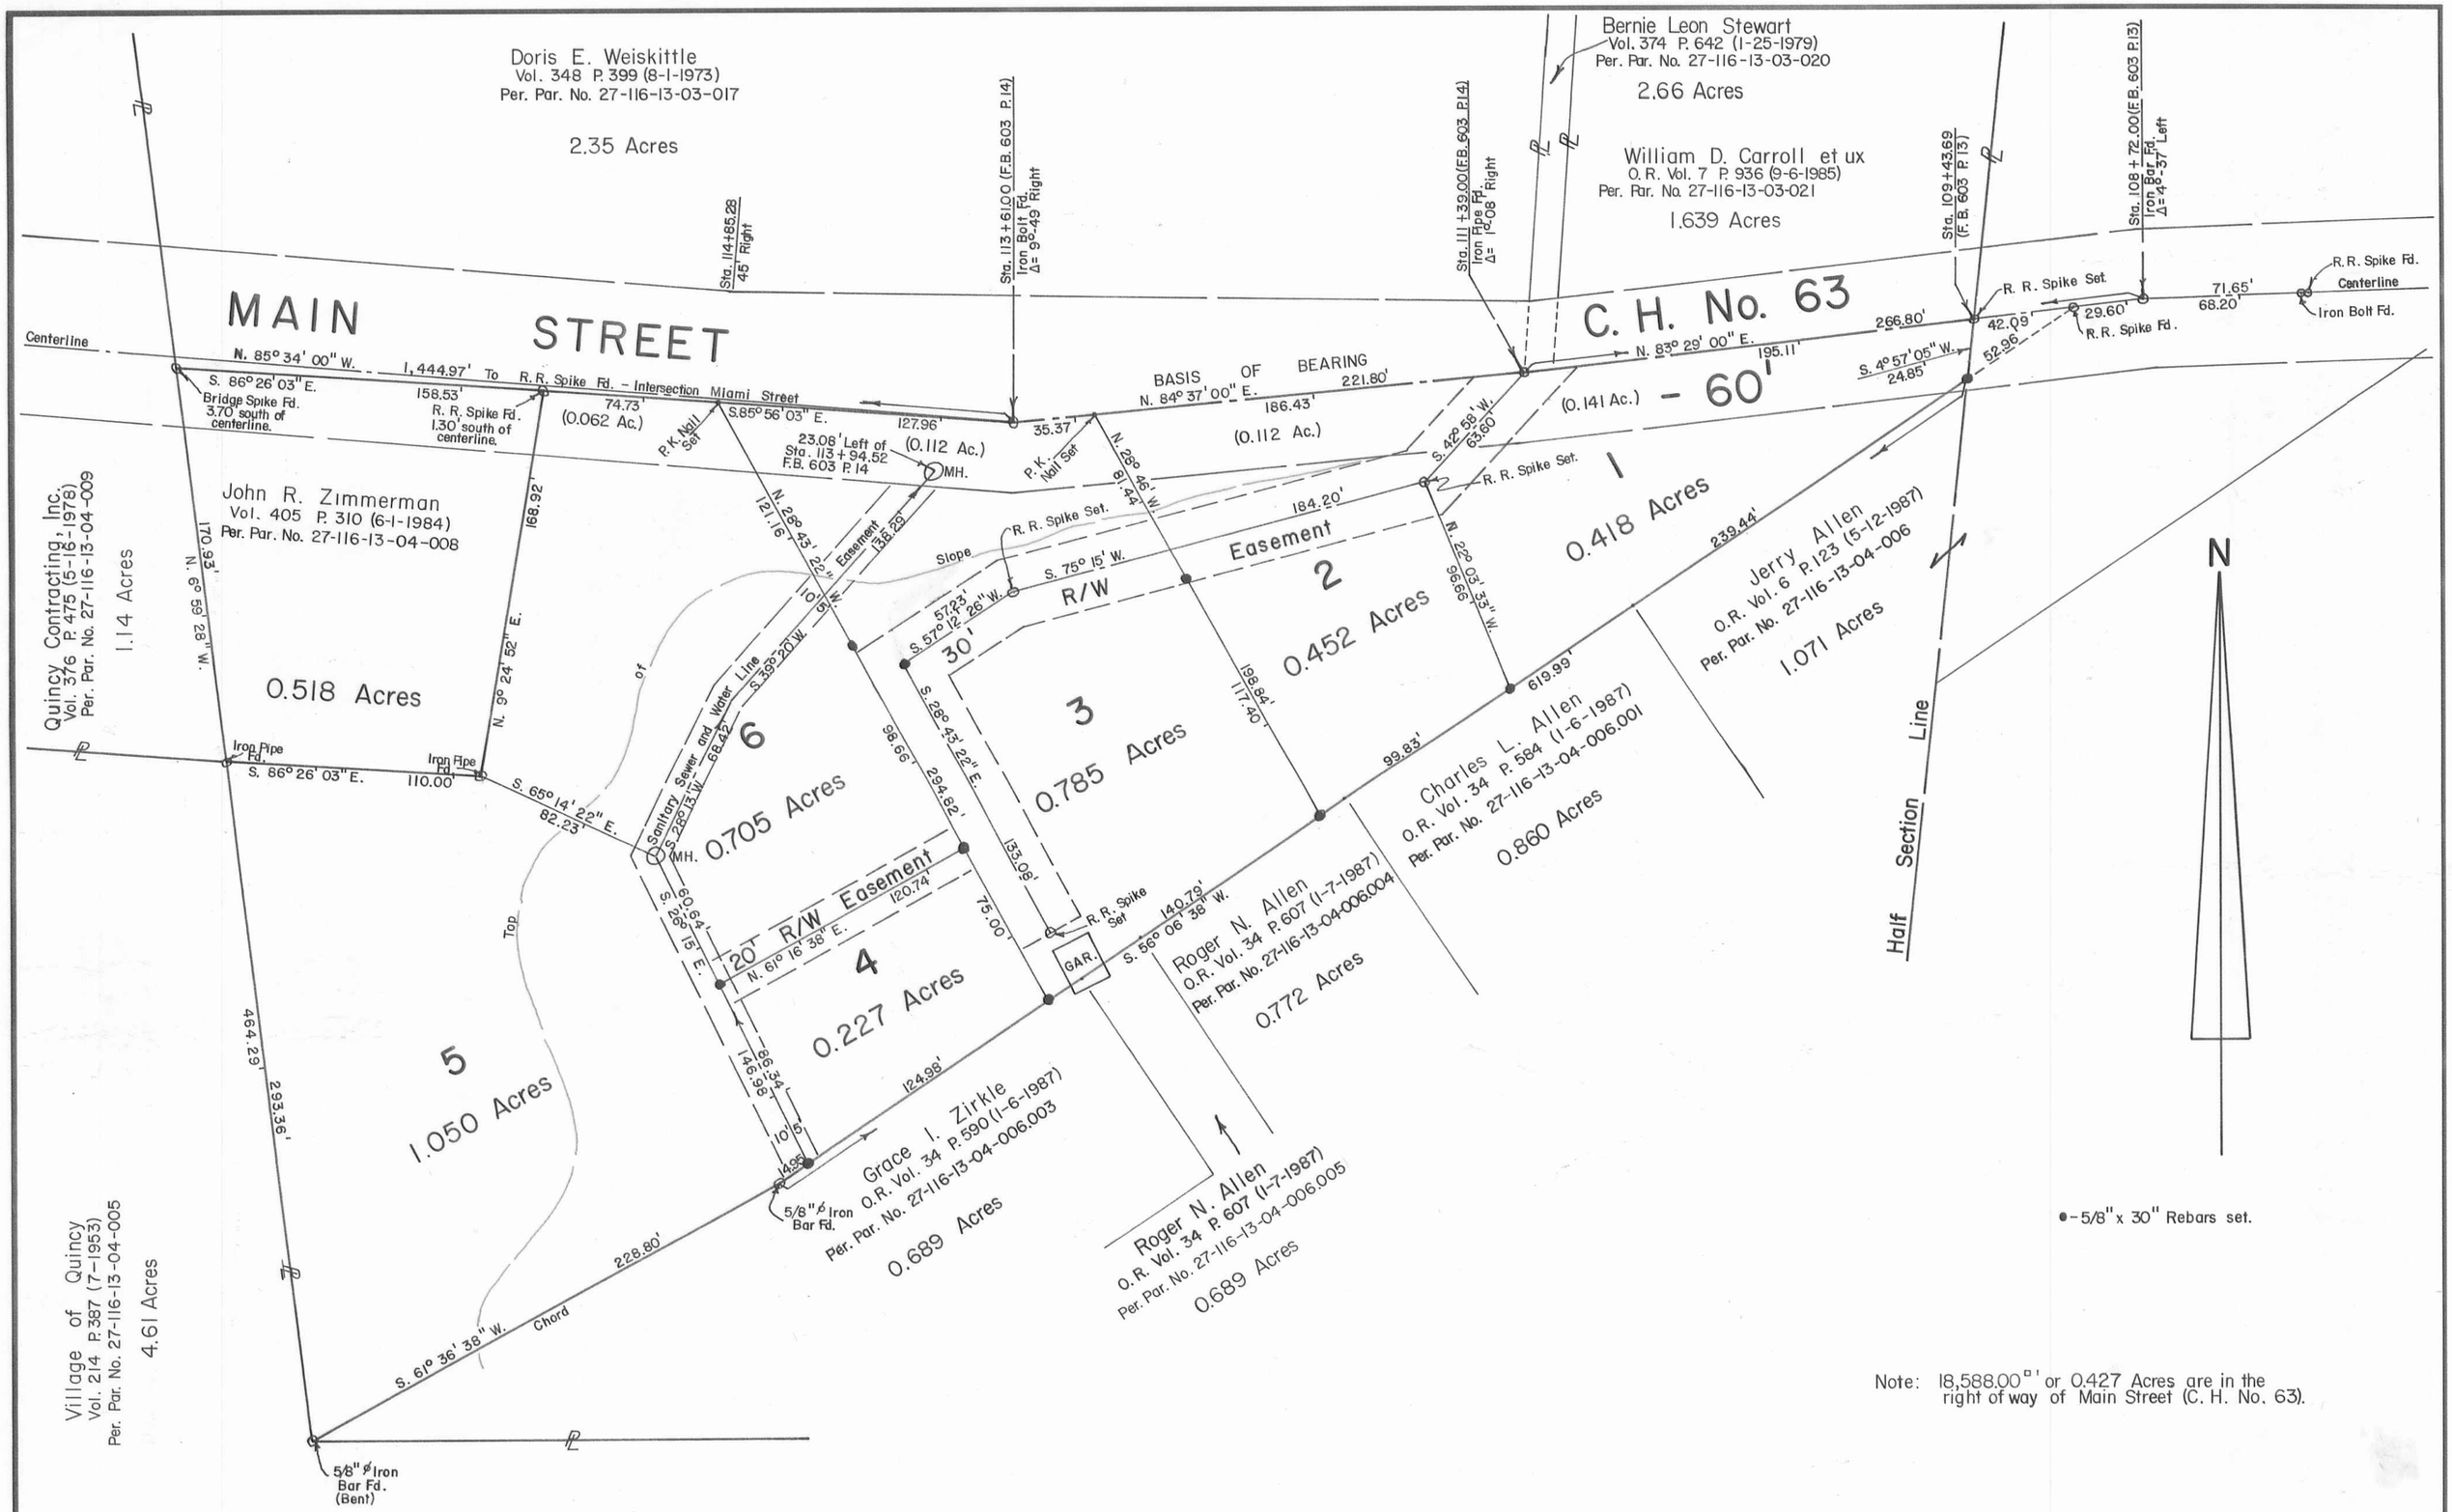

●-5/8" x 30" Rebars set.

Note: 18,588.00 sq ft or 0.427 Acres are in the right of way of Main Street (C. H. No. 63).

Per. Par. No. 27-116-13-04-007
Total Area - 3.637 Acres

Note:
Per. Par. No. 27-116-13-04-007
Arvie P. Kendall et ux
to
Roger N. Allen et al
O.R. Vol. 61 P. 874 (5-12-1988)

INDEXED ON MAP
3136

STATE OF OHIO
DANIEL E. GILBERT
5402
PROFESSIONAL SURVEYOR

KENDALL SURVEY - Section 23 T.3 R.13 BMRS
Village of Quincy, Township of Miami,
Logan County, Ohio.

SCALE: 1" = 50'	APPROVED BY:	DRAWN BY DEG
DATE: May 1988		REVISED

Daniel E. Gilbert
Daniel E. Gilbert, P.S.
Reg. Sur. No. 5402

DRAWING NUMBER
088-029

S-760