BRIDGE NO. 32-5.08
HARRISON TOWNSHIP
LOGAN COUNTY, OHIO
1970

9/9

EASEMENT FOR HIGHWAY PURPOSES

KNOW ALL MEN BY THESE PRESENTS:

That We, The Undersigned, the Grantors, for and in consideration of the sum of One Dollar ($1.00) and for other good and valuable considerations paid by the County of Logan, the Grantee, the receipt whereof is hereby acknowledged, do hereby grant, bargain, sell, convey and release to the said Grantee, its successors and assigns forever, a perpetual easement and right-of-way for public highway and road purposes, clear of all obstructions which interfere with the improvement and/or maintenance of the highway, in, upon and over the lands shown on this map.

TO HAVE AND TO HOLD said easement and right-of-way unto the Grantee, its successors and assigns forever.

And the said Grantors, for themselves and their heirs, executors, and administrators, hereby covenant with the said Grantee, its successors and assigns that they are the true and lawful owners of said premises, and are lawfully seized of the same in fee simple, and have good right and full power, to grant, bargain, sell, convey and release the same in manner aforesaid and that the same are free and clear from all liens and encumbrances whatsoever, and that they will warrant and defend the same against all claims of all persons whomsoever.

And for the consideration aforesaid we hereby relinquish to said Grantee, its successors and assigns, all right and expectancy of Dower in the above described premises.

IN WITNESS WHEREOF WE, the undersigned Grantors, have hereunto set our hands, the 21st day of APRIL in the year of our Lord one thousand nine hundred and 70

Signed and sealed in the presence of:

1. Fred Shafer — Joan Shafer
2. Perry Hodies, Jr. — Barbara Hodies
3. Don Downing — Helen M. Downing
4. Thomas Ewing — Dorothy L. Tuttle
5. Mary Jane Ewing — Dorothy L. Tuttle

STATE OF OHIO
LOGAN COUNTY } ss:

Before me a County Engineer in and for said County and State, personally appeared the above named Fred Shafer, Joan Shafer, Perry Hodies Jr, Barbara Hodies, Don Downing, Helen M. Downing, and Thomas Ewing

who acknowledged that they did sign the foregoing instrument and that the same is their free act and deed.

IN TESTIMONY WHEREOF I have hereunto set my hand and official seal at Bellefontaine, Ohio this 23rd day of April A.D. 1970

My Commission Expires JANUARY 1, 1973 Chester R. Kurtz

OFFICE OF THE LOGAN COUNTY ENGINEER

This plat has been approved as to ownership this 23rd day of APRIL 1970.

Daniel E. Gillet
Tax Map Draftsman

This plat has been approved and accepted be me this 23rd day of April 1970

Chester R. Kurtz
County Engineer

OFFICE OF THE LOGAN COUNTY COMMISSIONERS

This plat has been approved and accepted by us this 24th day of APRIL 1970.

Don Downing
Harry W. Tyndle
John L. Lombardi
Board of County Commissioners

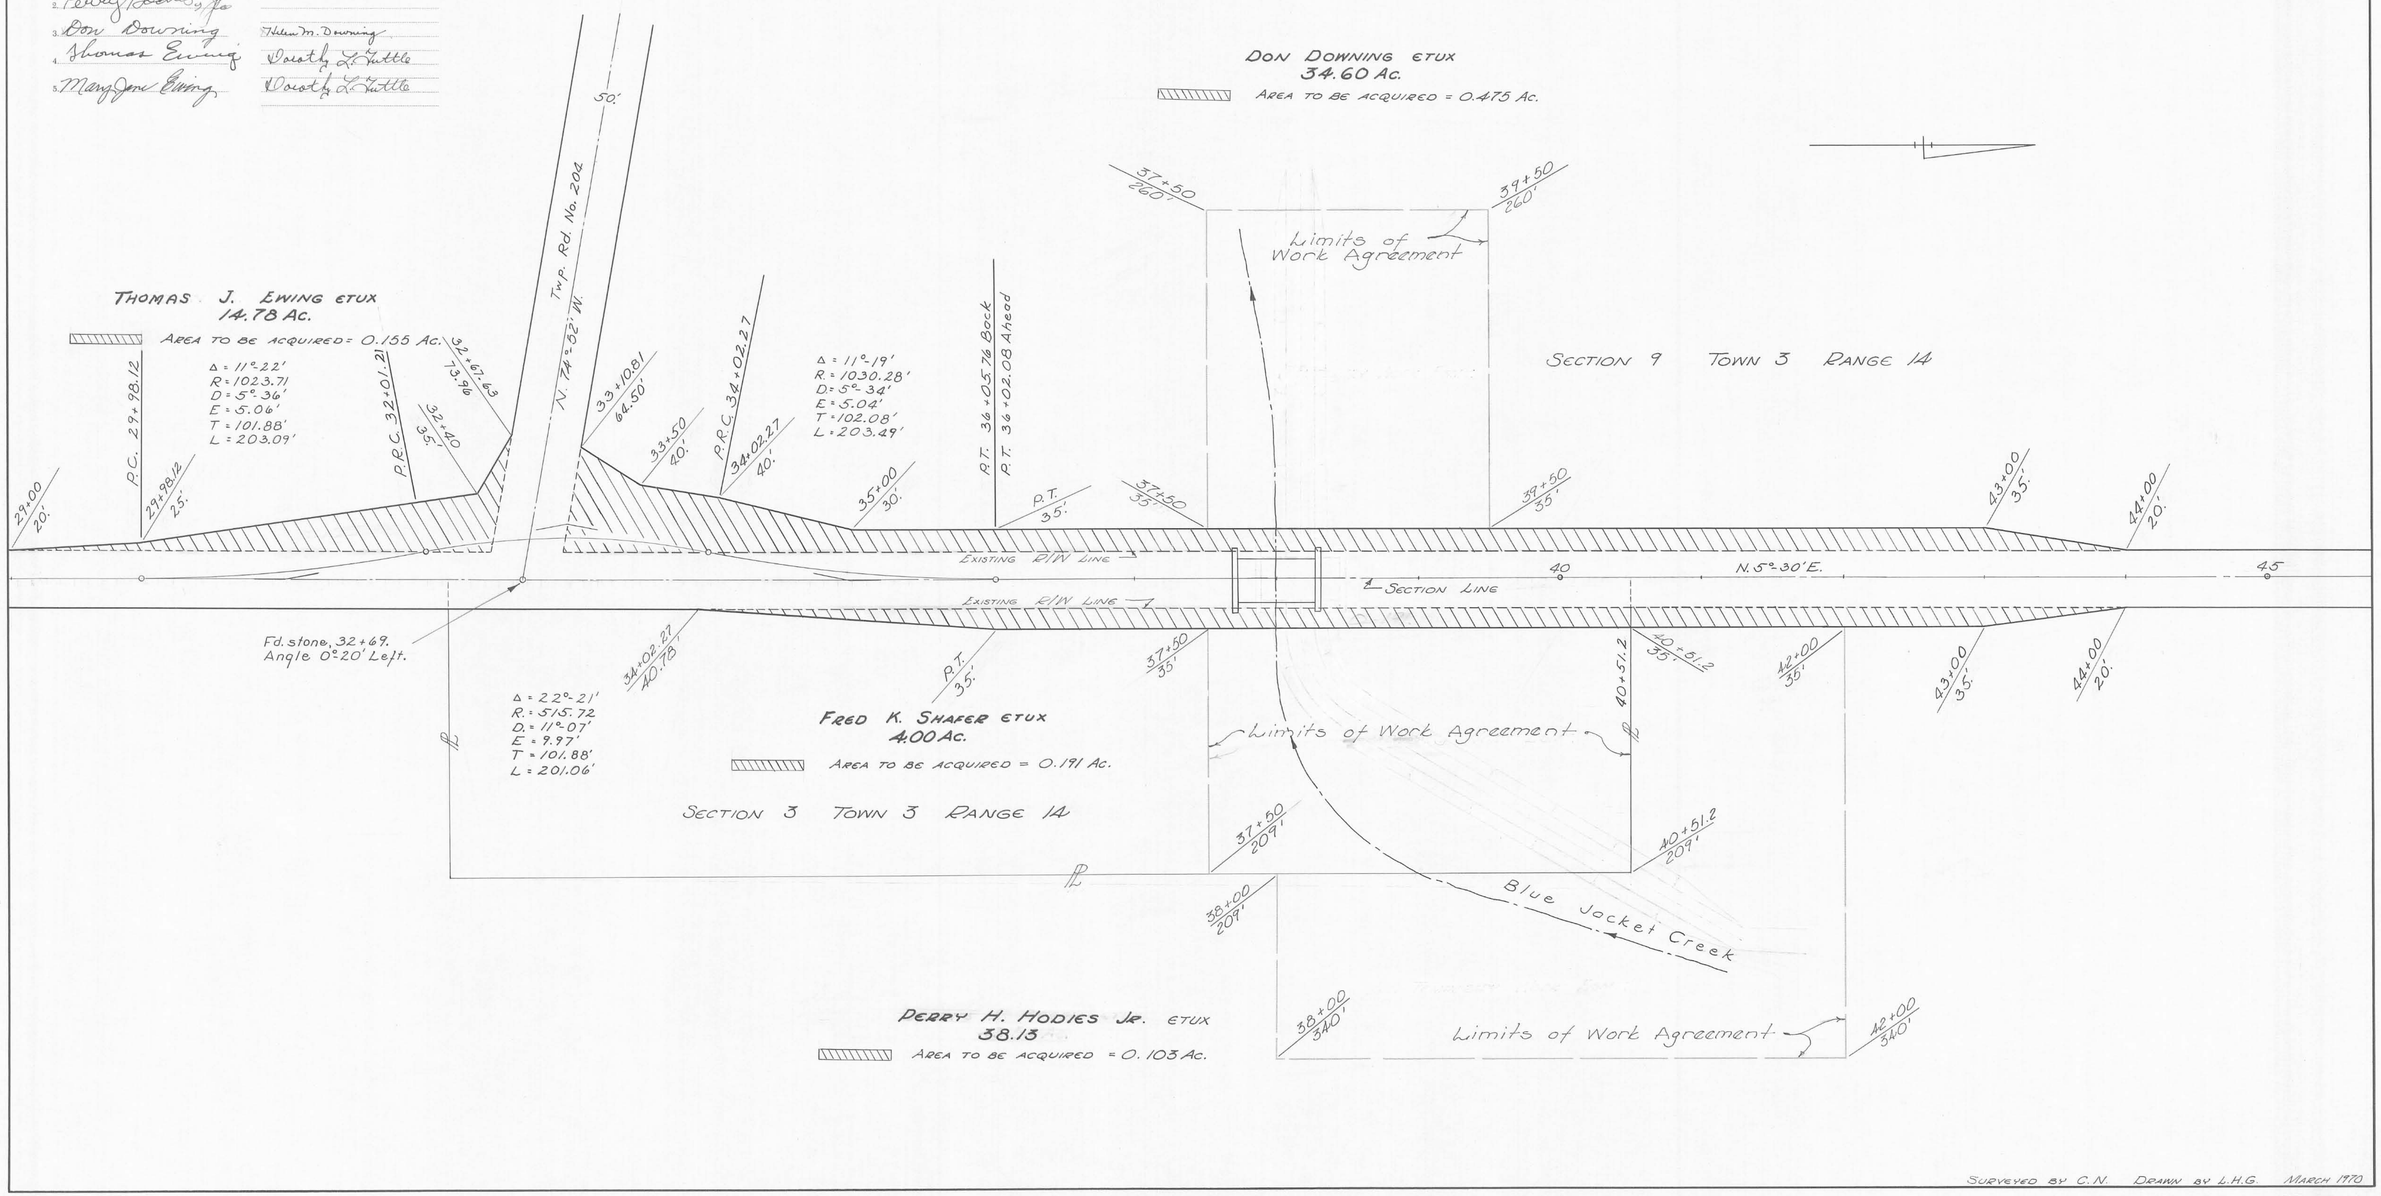

SURVEYED BY C.N. DRAWN BY L.H.G. MARCH 1970

X-32C

X-32C