TWP. RD. 182
JEFFERSON TWP.
LOGAN COUNTY, OHIO
1975

EASEMENT FOR HIGHWAY PURPOSES

KNOW ALL MEN BY THESE PRESENTS:

That We, The Undersigned, the Grantors, for and in consideration of the sum of One Dollar ($1.00) and for other good and valuable considerations paid by the County of Logan, the Grantee, the receipt whereof is hereby acknowledged, do hereby grant, bargain, sell, convey and release to the said Grantee, its successors and assigns forever, a perpetual easement and right-of-way for public highway and road purposes, clear of all obstructions which interfere with the improvement and/or maintenance of the highway, in, upon and over the lands shown on this map.

TO HAVE AND TO HOLD said easement and right-of-way unto the Grantee, its successors and assigns forever.

And the said Grantors, for themselves and their heirs, executors, and administrators, hereby covenant with the said Grantee, its successors and assigns that they are the true and lawful owners of said premises, and are lawfully seized of the same in fee simple, and have good right and full power, to grant, bargain, sell, convey and release the same in manner aforesaid and that the same are free and clear from all liens and encumbrances whatsoever, and that they will warrant and defend the same against all claims of all persons whomsoever.

And for the consideration aforesaid we hereby relinquish to said Grantee, its successors and assigns, all right and expectancy of Dower in the above described premises.

IN WITNESS WHEREOF WE, the undersigned Grantors, have hereunto set our hands, the 7th day of May in the year of our Lord one thousand nine hundred and 1976

Signed and sealed in the presence of:

1. Walter Stone
2. Albert E. Dwelling
3. Seymour Bokey
4.
5.

Harold W. Godwin
Edna K. Godwin
Richard P. Newland
Dorothy M. Newland
Dennis E. Skinner
Prestine C. Skinner
Robert H. Davis
Norine E. Davis
Eugene H. Godwin
Anna L. Godwin
Fred W. Godwin
Marrell Godwin
Barry R. Blacklidge

STATE OF OHIO }
LOGAN COUNTY } ss:

Before me a Notary Public in and for said County and State, personally appeared the above named Harold W. Godwin, Edna K. Godwin, Richard P. Newland, Dorothy M. Newland, Dennis E. Skinner, Prestine C. Skinner, Robert H. Davis, Norine E. Davis, Eugene H. Godwin, Anna L. Godwin, Fred W. Godwin, Marrell Godwin, Barry R. Blacklidge

who acknowledged that they did sign the foregoing instrument and that the same is their free act and deed.

IN TESTIMONY WHEREOF I have hereunto set my hand and official seal at this 7th day of May, A.D. 1976

My Commission Expires

OFFICE OF THE LOGAN COUNTY ENGINEER

This plat has been approved as to ownership this 27th day of December 1979.

David C. Gilbert
Tax Map Draftsman

This plat has been approved and accepted be me this 28th day of December 1979.

Chester R. Kurtz Jr., P.E., P.S.
County Engineer

OFFICE OF THE LOGAN COUNTY COMMISSIONERS

This plat has been approved and accepted by us this 28th day of December 1979

Donald E. Learn
Walter Kennedy
Warren W. Smith
Board of County Commissioners

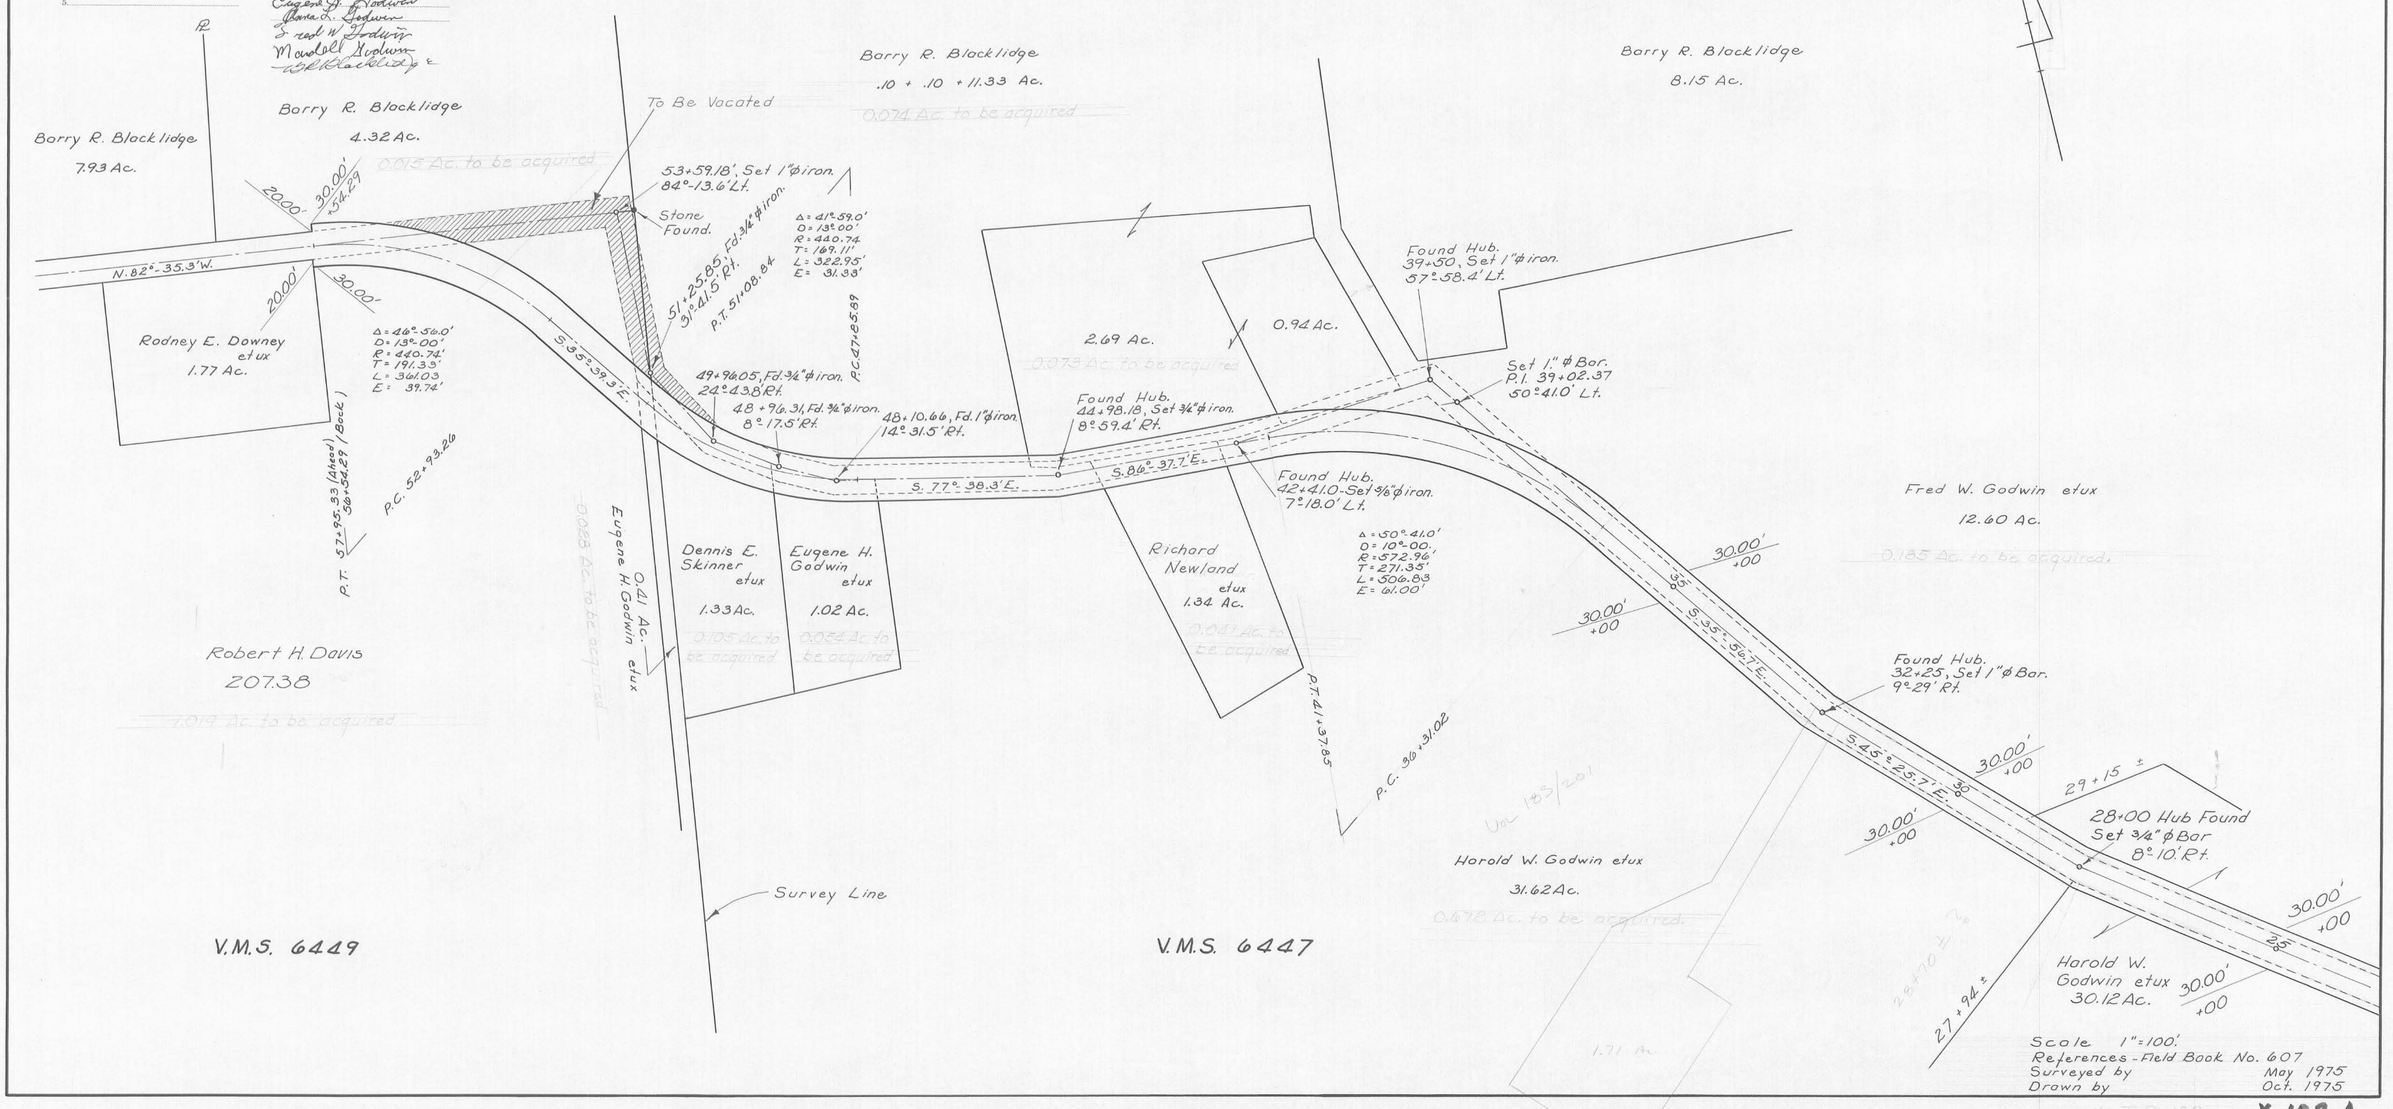

X-182 A