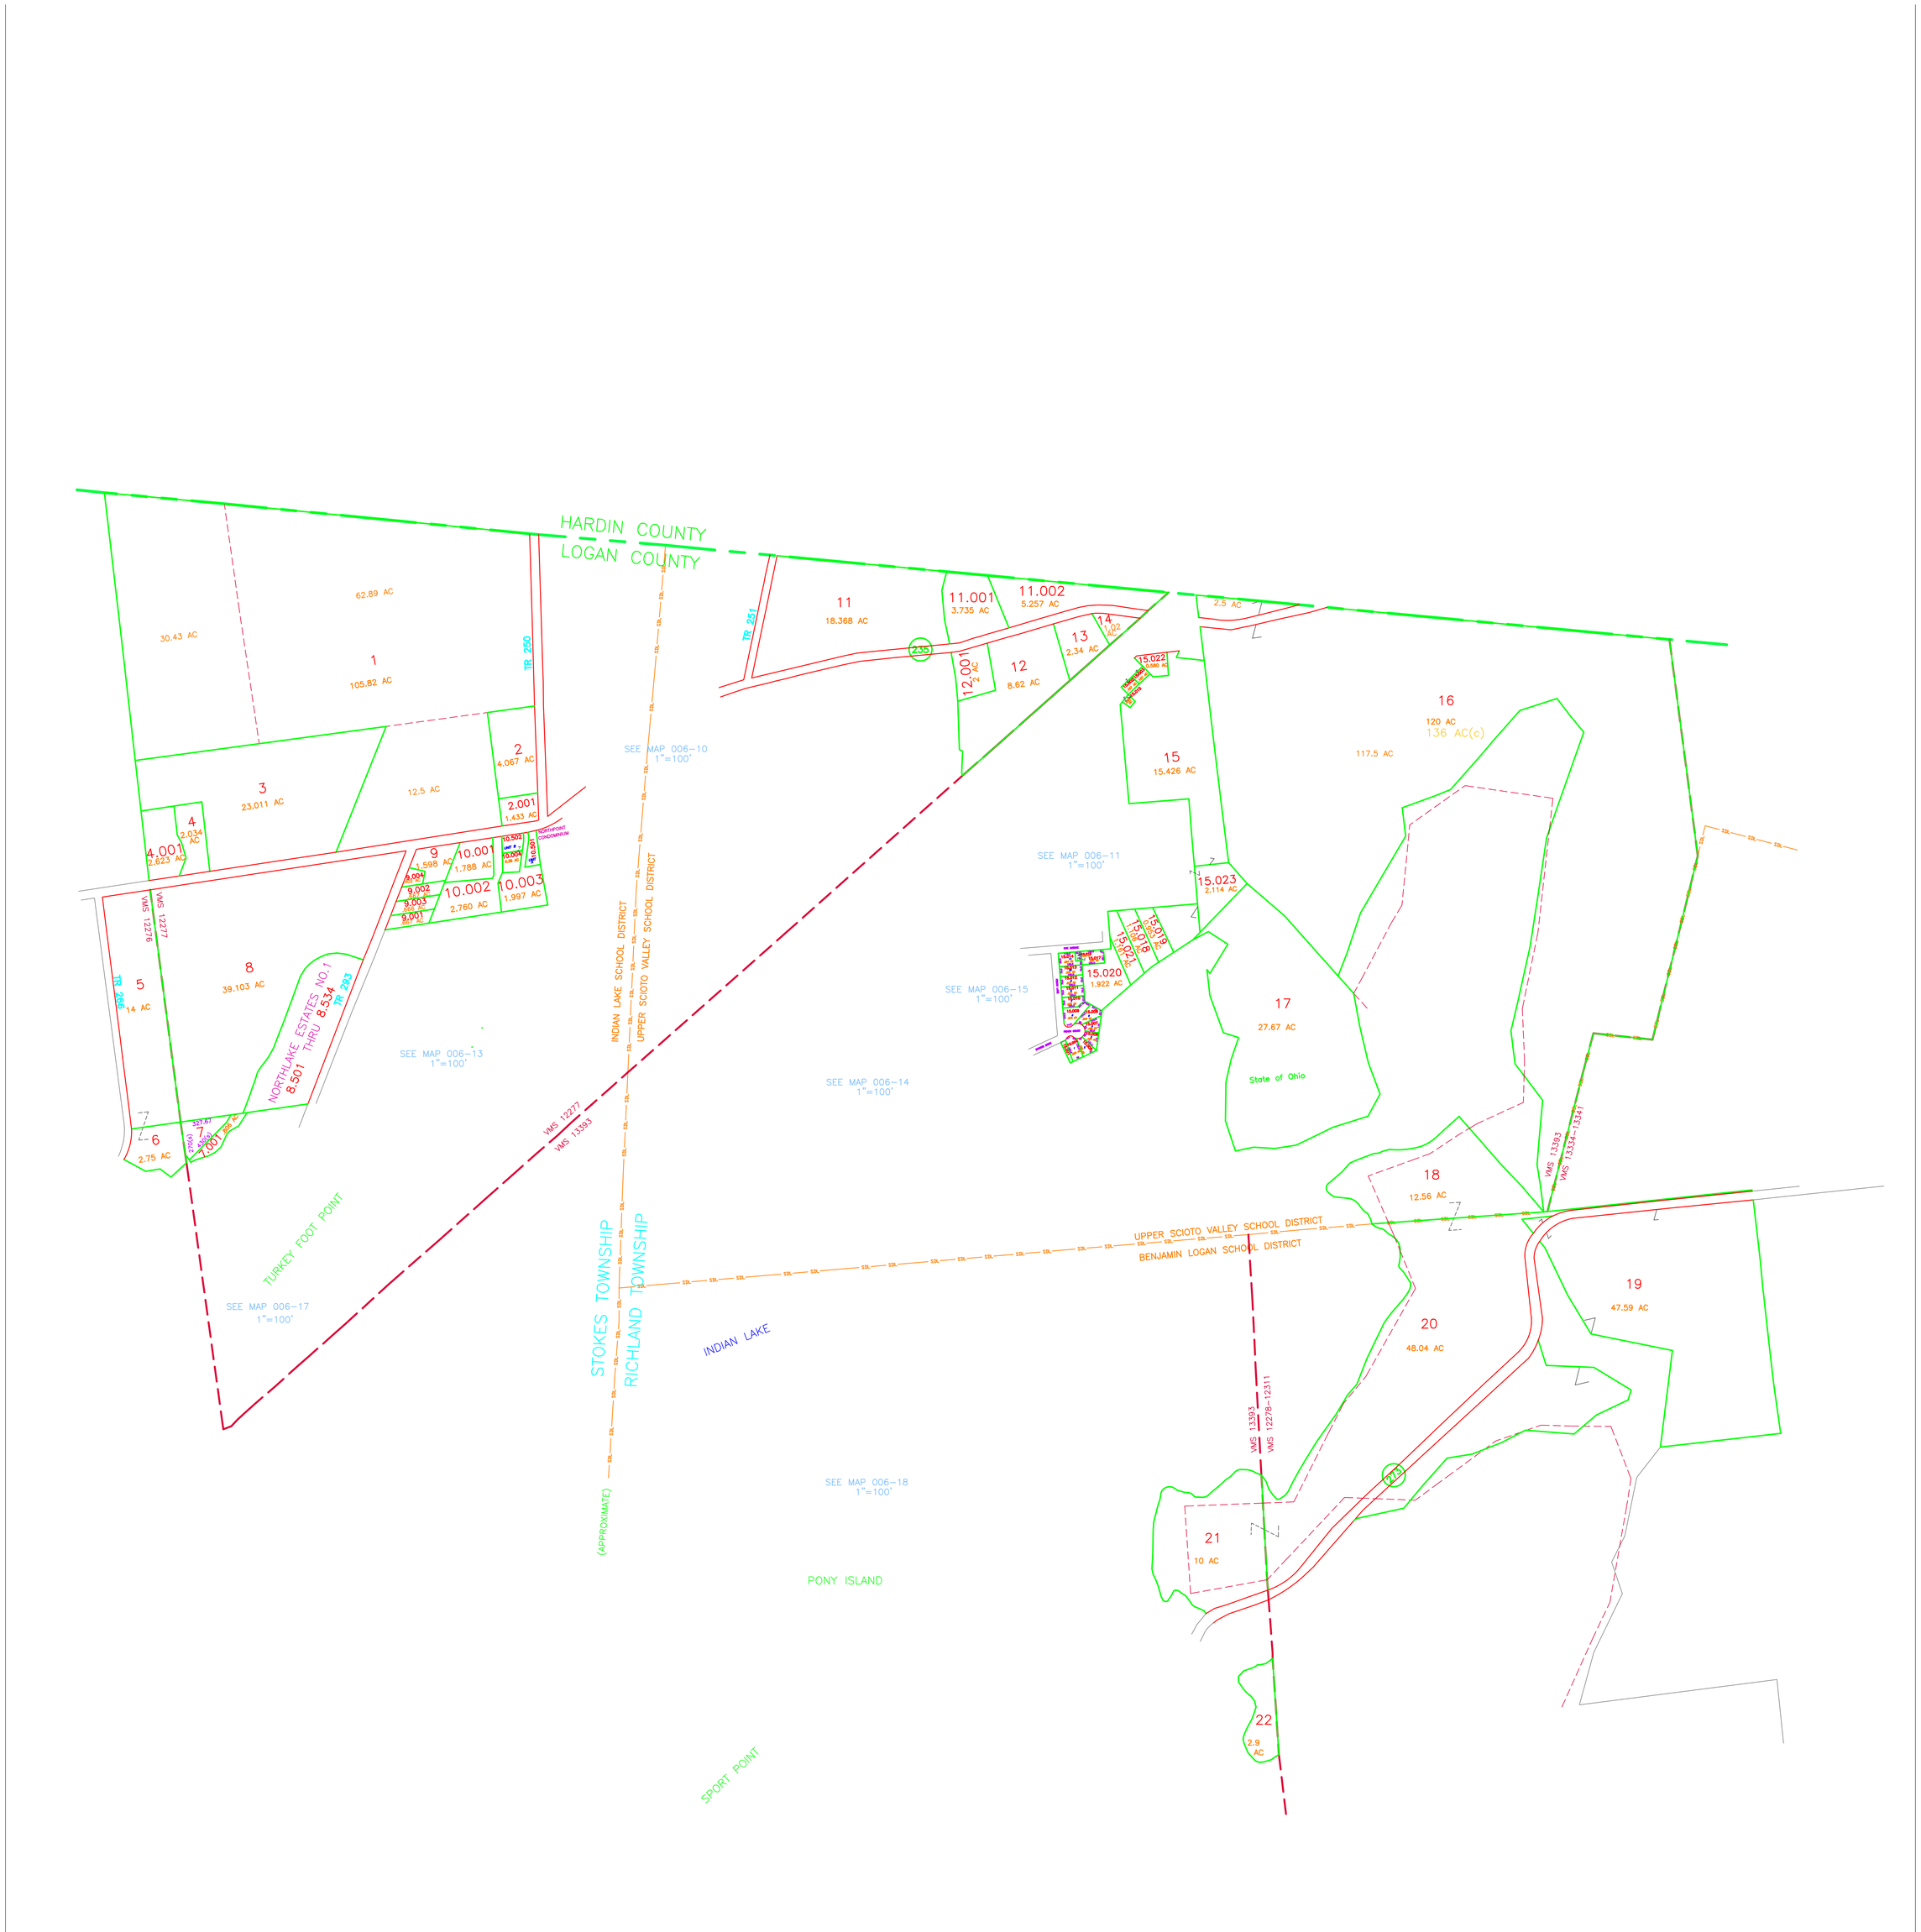

COUNTY ENGINEER'S LOGAN COUNTY, OHIO REAL PROPERTY MAP

AERIAL PHOTOGRAPHY	REAL PROPERTY MAP	REAL PROPERTY MAP	MAPPING LEGEND				MAP DATE & SCALE	ADJOINING MAPS	MODULE MAP NUMBERS
PREPARED BY WOOLPERT CONSULTANTS ENGINEERS . PHOTOGRAMMETRISTS 2324 STANLEY AVENUE DAYTON, OHIO 45404	PREPARED FOR COUNTY COMMISSIONERS LOGAN COUNTY,OHIO LOGAN COUNTY COURTHOUSE BELLEFONTAINE, OHIO 43311	PREPARED BY SABRE SYSTEMS & SERVICE 900 MEADOWS MANOR DAYTON, OHIO 45459	STATE OR COUNTY LINE TOWNSHIP, CITY, TOWN LINE SECTION OR SURVEY LINE HIGHWAY & STREET R.O.W.	PROPERTY LINE LAND HOOK WATER SPECIAL DISTRICT LINE PARCEL NUMBER 99	BLOCK NUMBER 11 ORIGINAL SUBDIVISION BLOCK NO. 11 ORIGINAL SUBDIVISION LOT NO. 33 SECTION NUMBER VIRGINIA MILITARY SURVEY VMS 1492	UNITED STATES HIGHWAY 63 OHIO STATE ROUTE 47 COUNTY ROUTE 32 STREET & TOWN ROUTE BY NAME OR NO.	DATE OF MAPS: 9-1-82 DATE OF REVISION: 2023 DATE OF PHOTOGRAPHY: 2022 0 400' SCALE:1"=400'	N W E S ADJOINING MAP NO'S 005 006 007 018 019 020	006-00 TAX PAYER'S IDENTIFICATION NUMBER E1,620,000 X N310,000 =162.31-00 OHIO STATE PLANE GRID-COORDINATE MAP NUMBER